



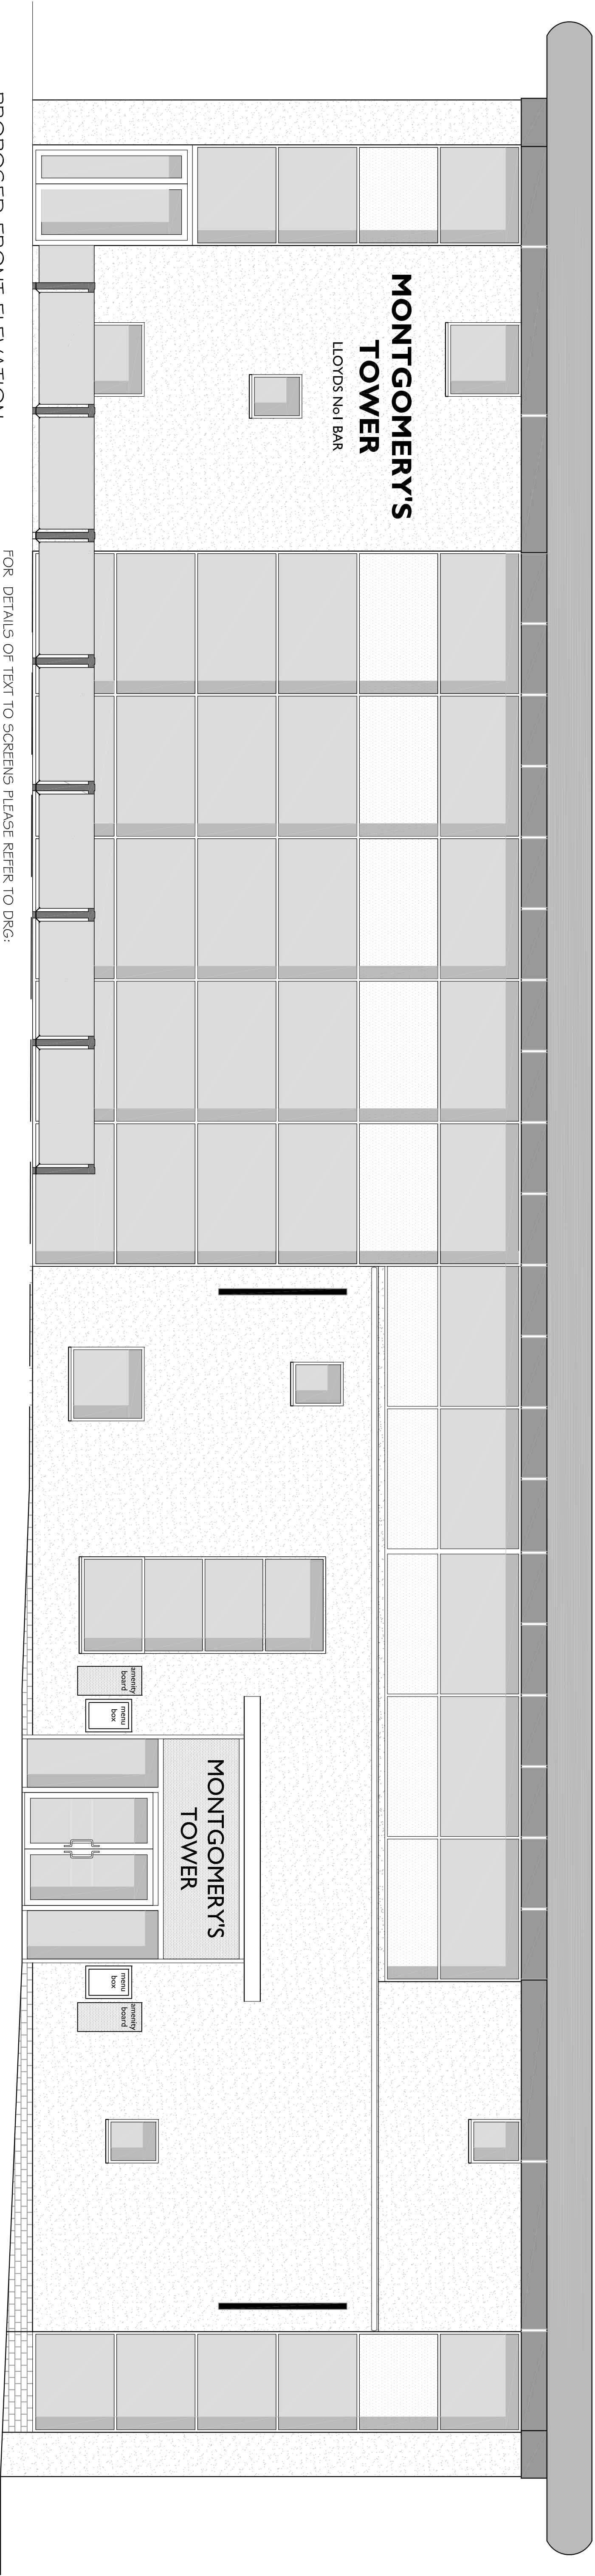

PROPOSED FRONT ELEVATION
SCALE 1:50

FOR DETAILS OF TEXT TO SCREENS PLEASE REFER TO DRG:
SR SIGNS PAVEMENT SCREENS - MONTGOMERY TOWER

PROPOSED PLAN
SCALE 1:50

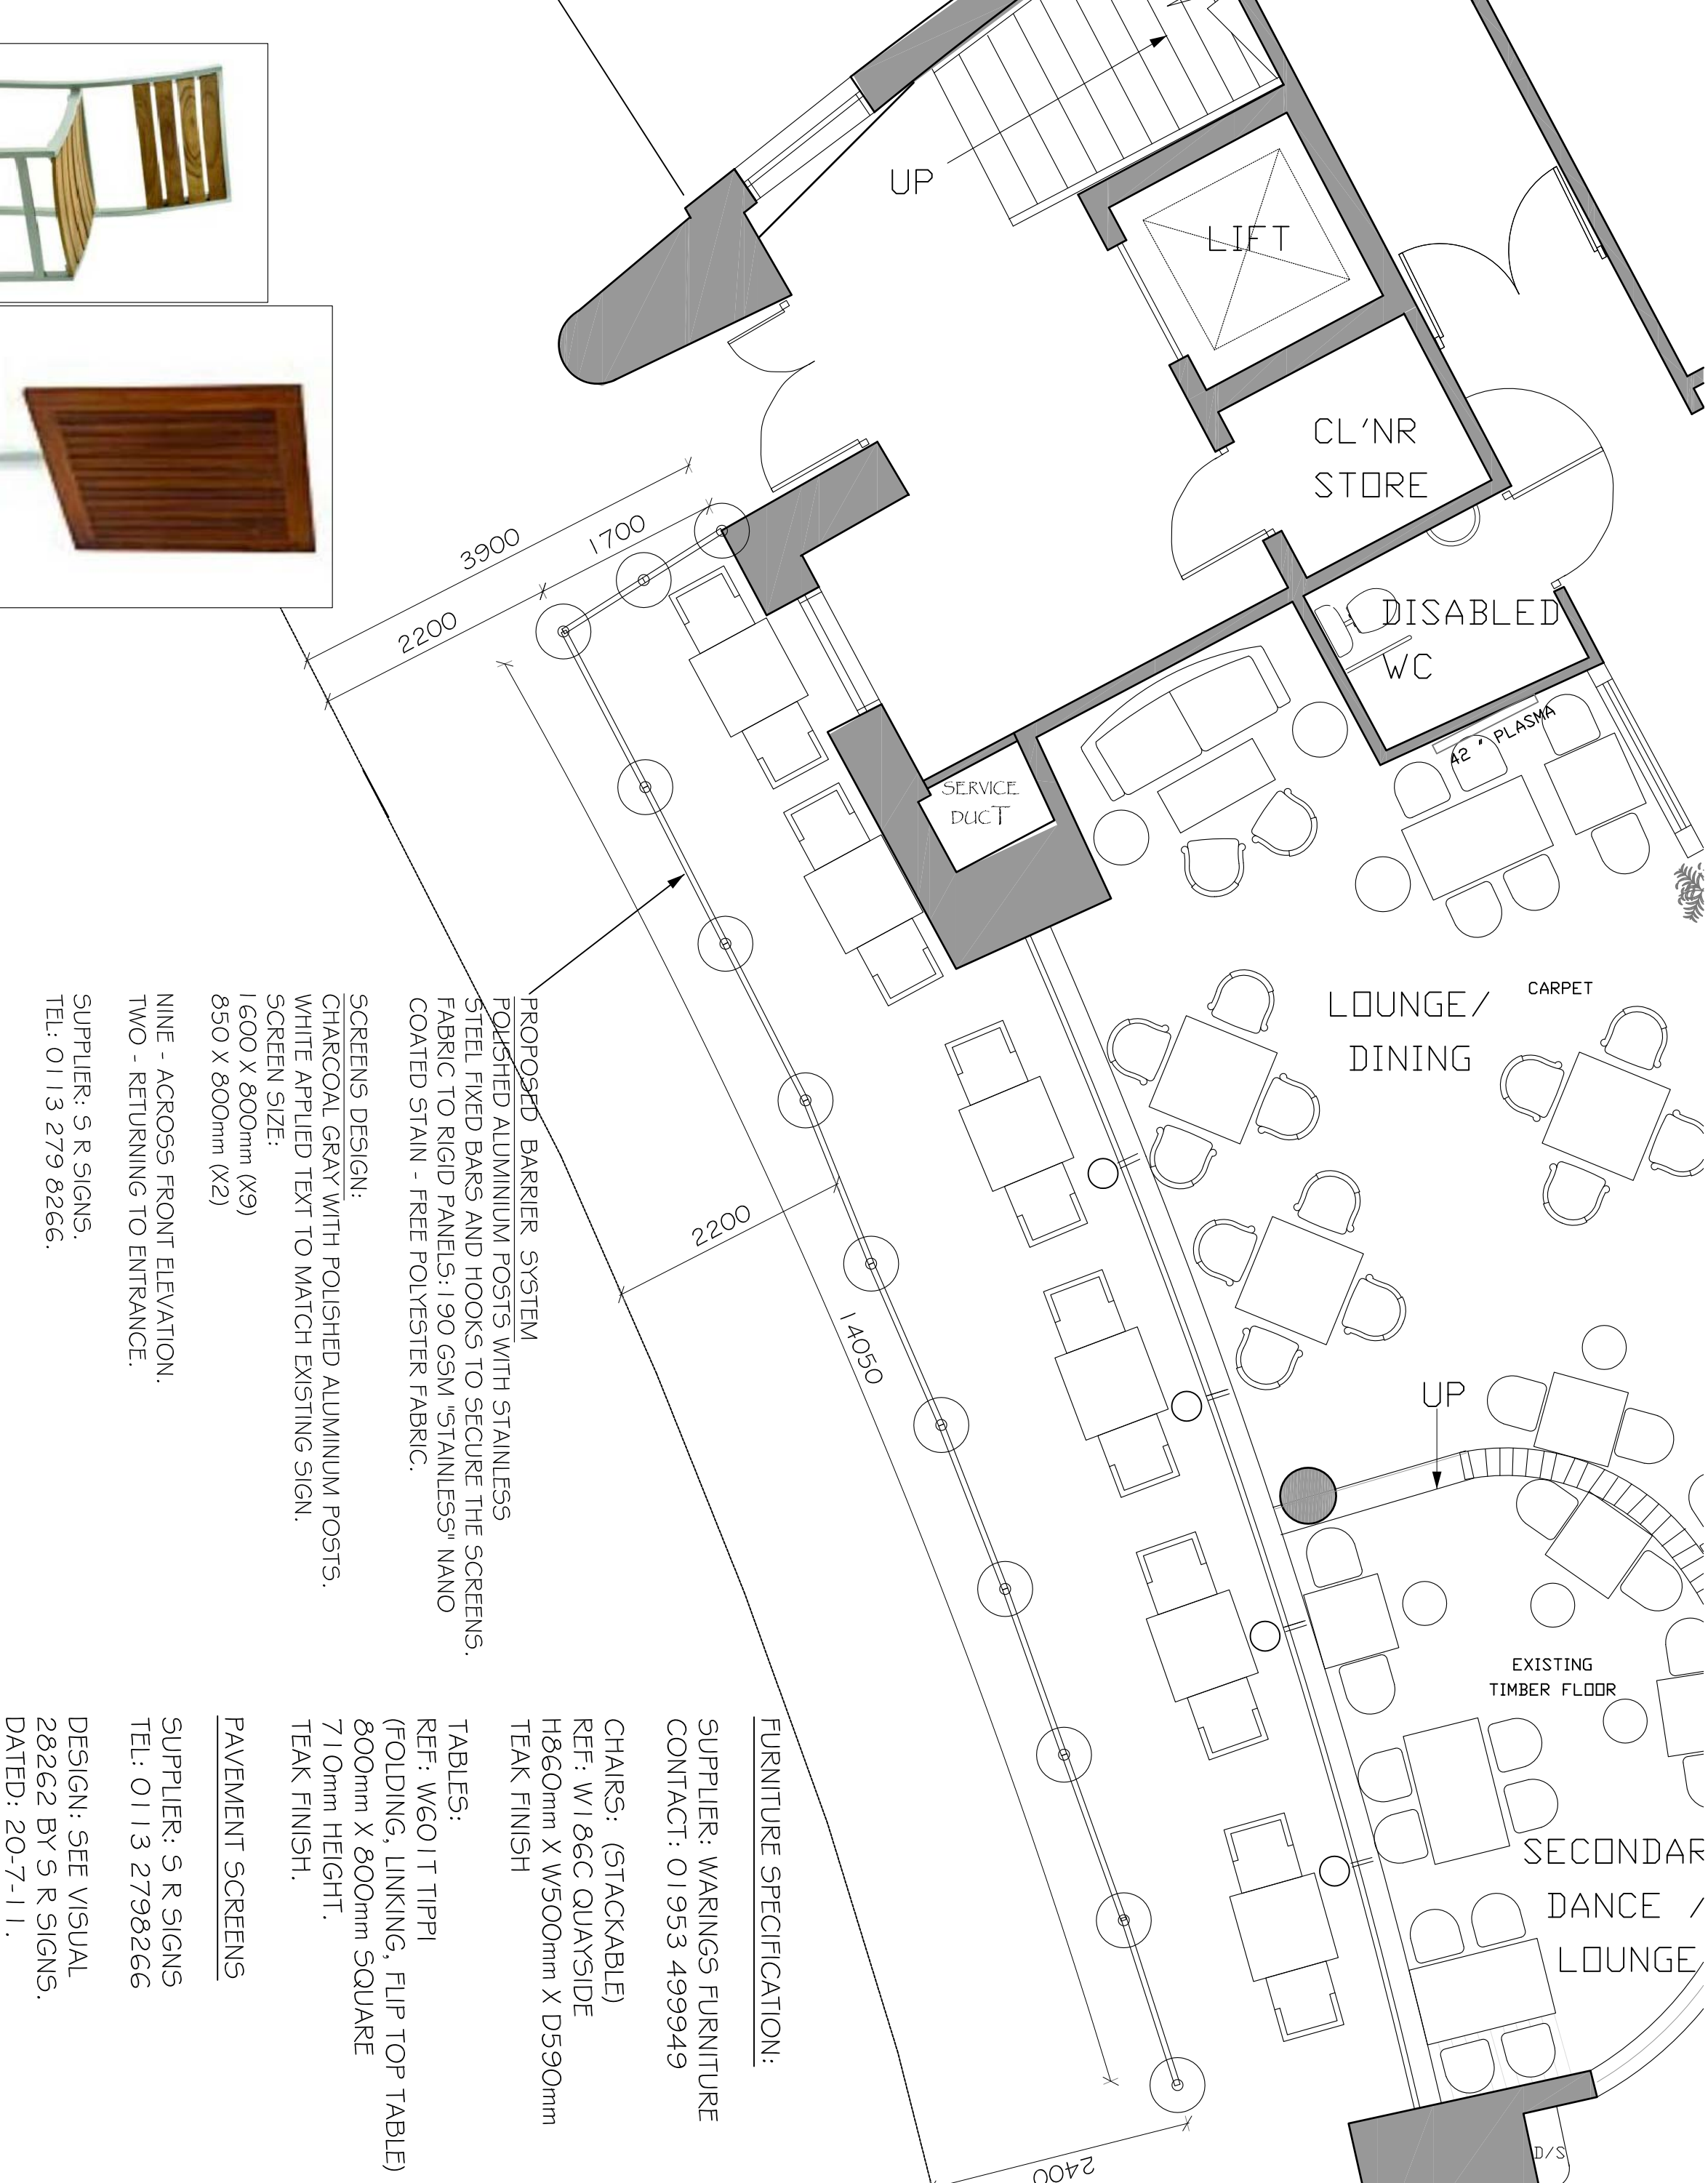

FURNITURE SPECIFICATION:

SUPPLIER: WARINGS FURNITURE
CONTACT: 01953 499949

CHAIRS: (STACKABLE)
REF: W1 86C QUAYSIDE
H860mm X W500mm X D590mm
TEAK FINISH

TABLES:
REF: W601T TIPPI
(FOLDING, LINKING, FLIP TOP TABLE)
800mm X 800mm SQUARE
710mm HEIGHT.
TEAK FINISH.

PAVEMENT SCREENS

SUPPLIER: S R SIGNS
TEL: 0113 2798266


DESIGN: SEE VISUAL
28262 BY S R SIGNS.
DATED: 20-7-11.

SCREENS DESIGN:
CHARCOAL GRAY WITH POLISHED ALUMINIUM POSTS,
WHITE APPLIED TEXT TO MATCH EXISTING SIGN.
SCREEN SIZE:
1600 X 800mm (X9)
850 X 800mm (X2)
NINE - ACROSS FRONT ELEVATION,
TWO - RETURNING TO ENTRANCE.
SUPPLIER: S R SIGNS,
TEL: 0113 279 8266.



PROPOSED FURNITURE


NOTE: ALL FURNITURE & SCREENS TO BE STACKED AND
STORED IN THE PREMISES WHEN CLOSED.

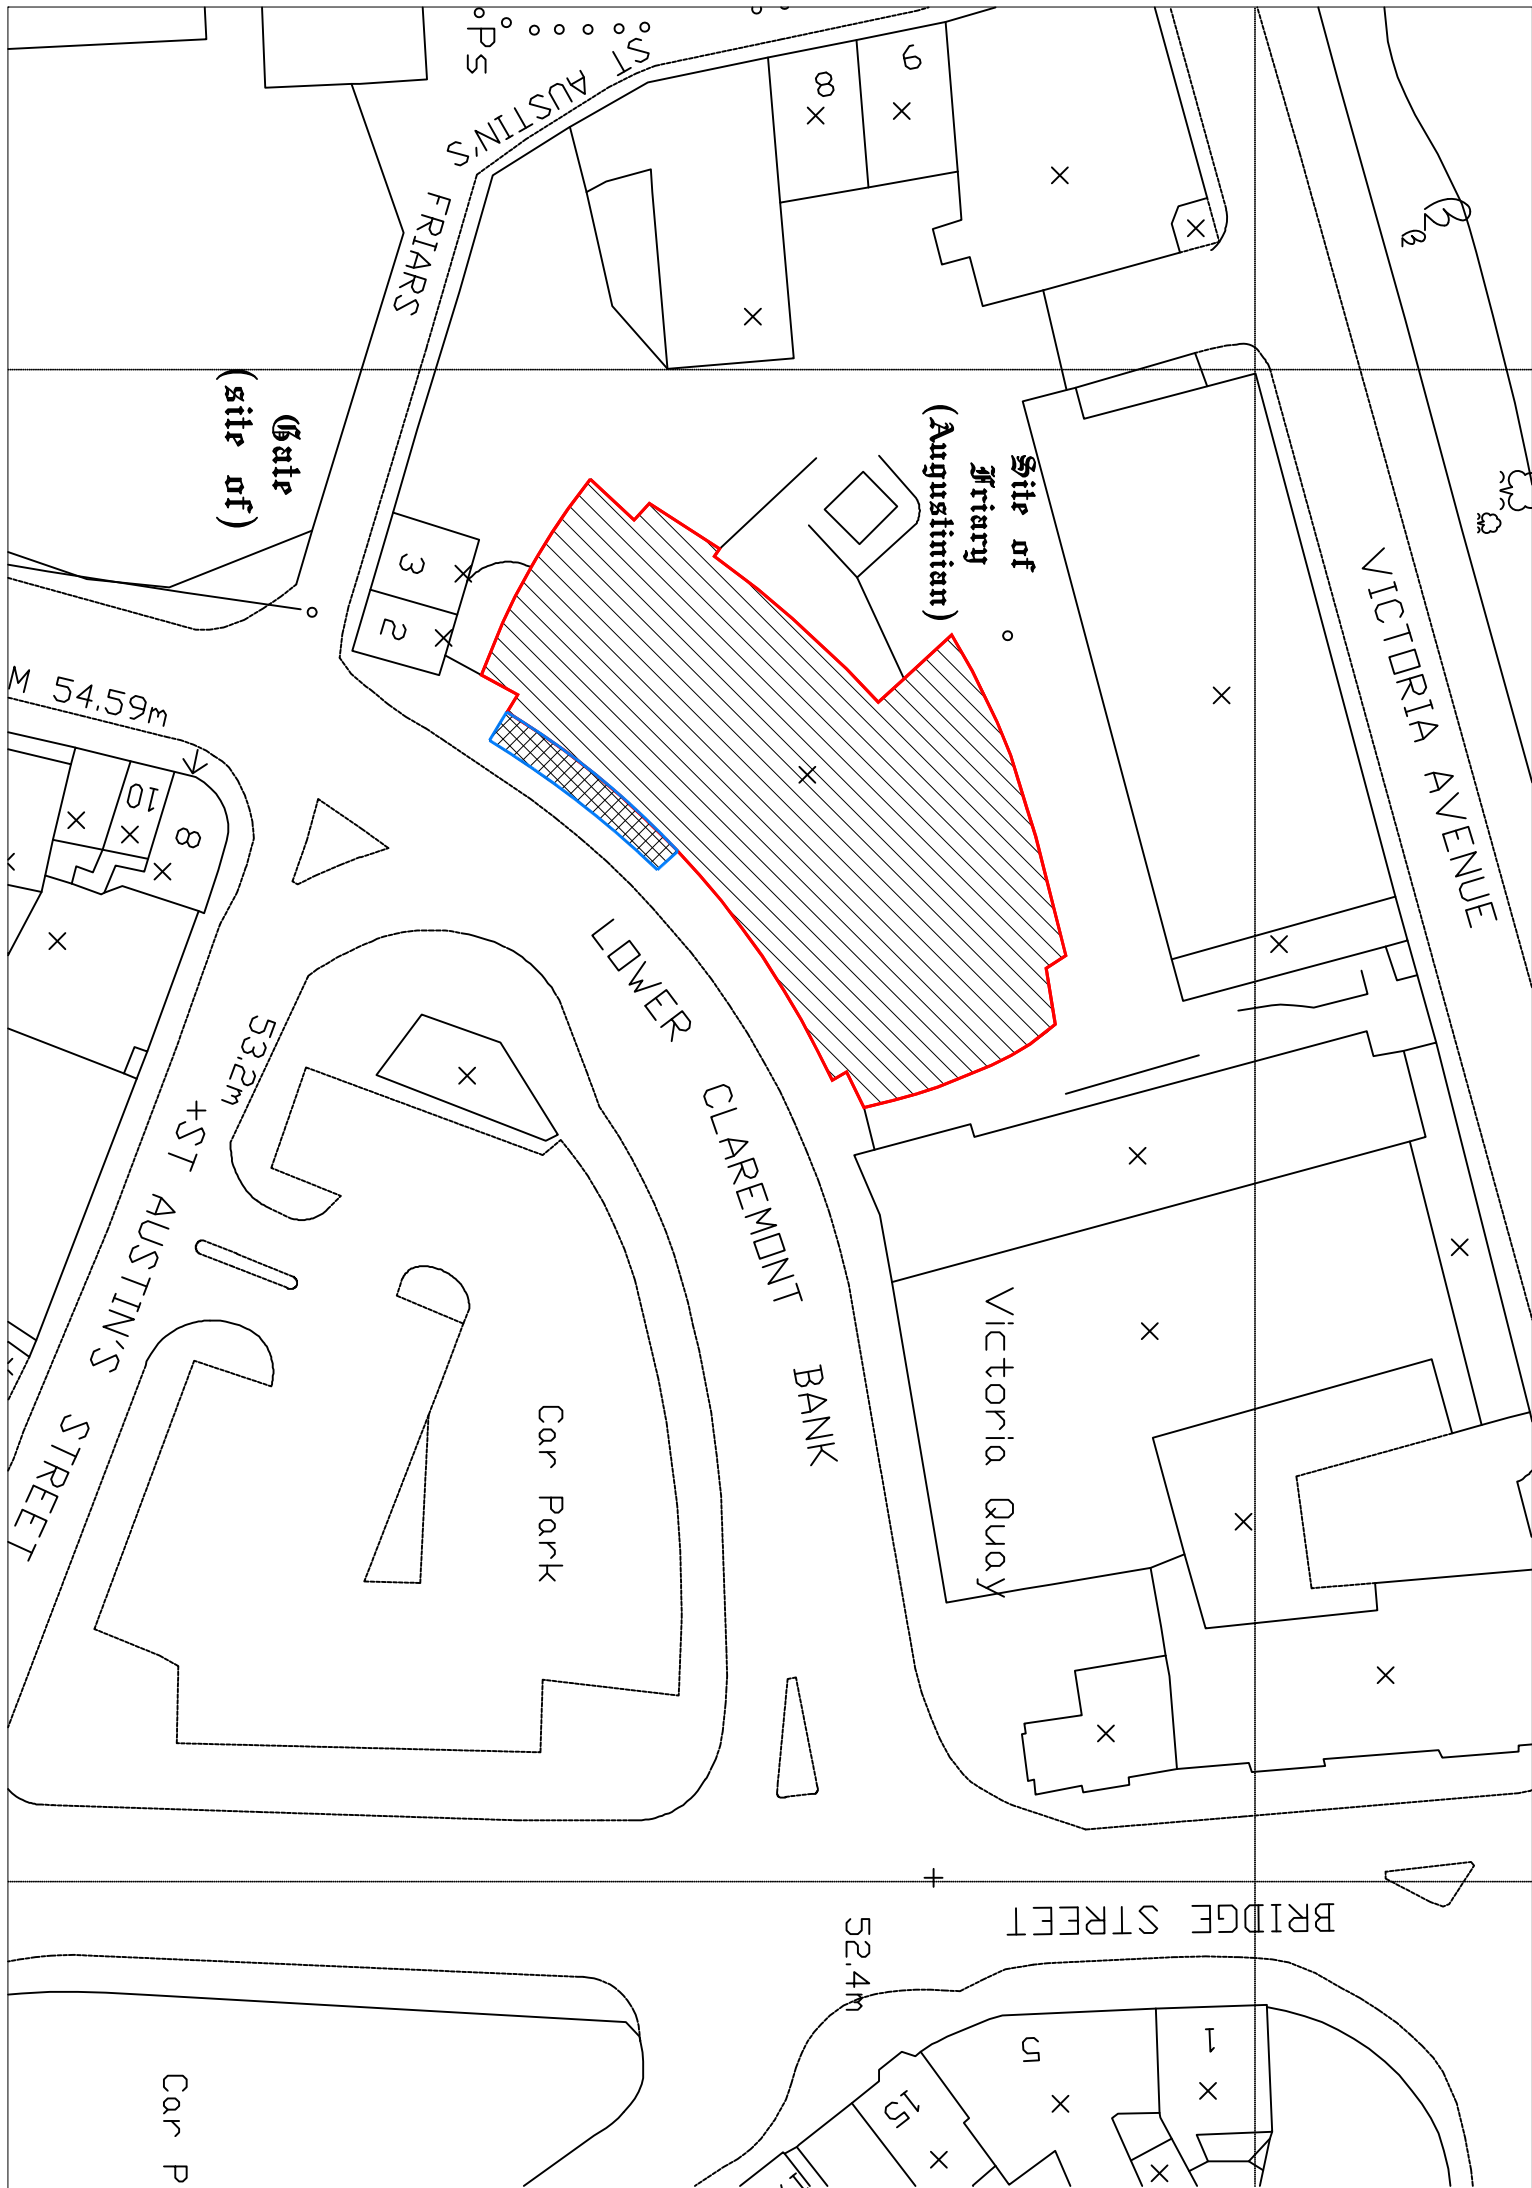

PROPOSED SITE PLAN
SCALE 1:500

NOTE - Responsibility is not accepted for
errors made by others in scaling from this
drawing. All construction information should
be taken from figured dimensions only

REV A: PAVEMENT DEPTH AMENDED AND FURNITURE REVISED
TO SUIT . GB 17/10/11

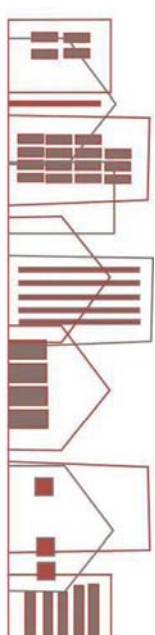

K d'paine & associates ltd
architectural & construction consultants
project managers interior designers
Alder Business Centre, Little High Street,
Shorham-by-Sea, West Sussex, BN13 5EG.
t: +44 (0)1273 467518 f: +44 (0)1273 467520
e-mail: info@kdpaine.co.uk

CLIENT	JD WETHERSPOON PLC
PROJECT	PUB NO: 6041 MONTGOMERY'S TOWER SHEWGBURY
DRAWING	PROPOSED PAVEMENT PLAN, ELEVATIONS & SITE PLAN
SCALE	A1 / 1:500, 1:50
DATE	JULY 2011
PROJECT NO	6749
DRAWING NO	03
REVISION	A
BY	GB/KS