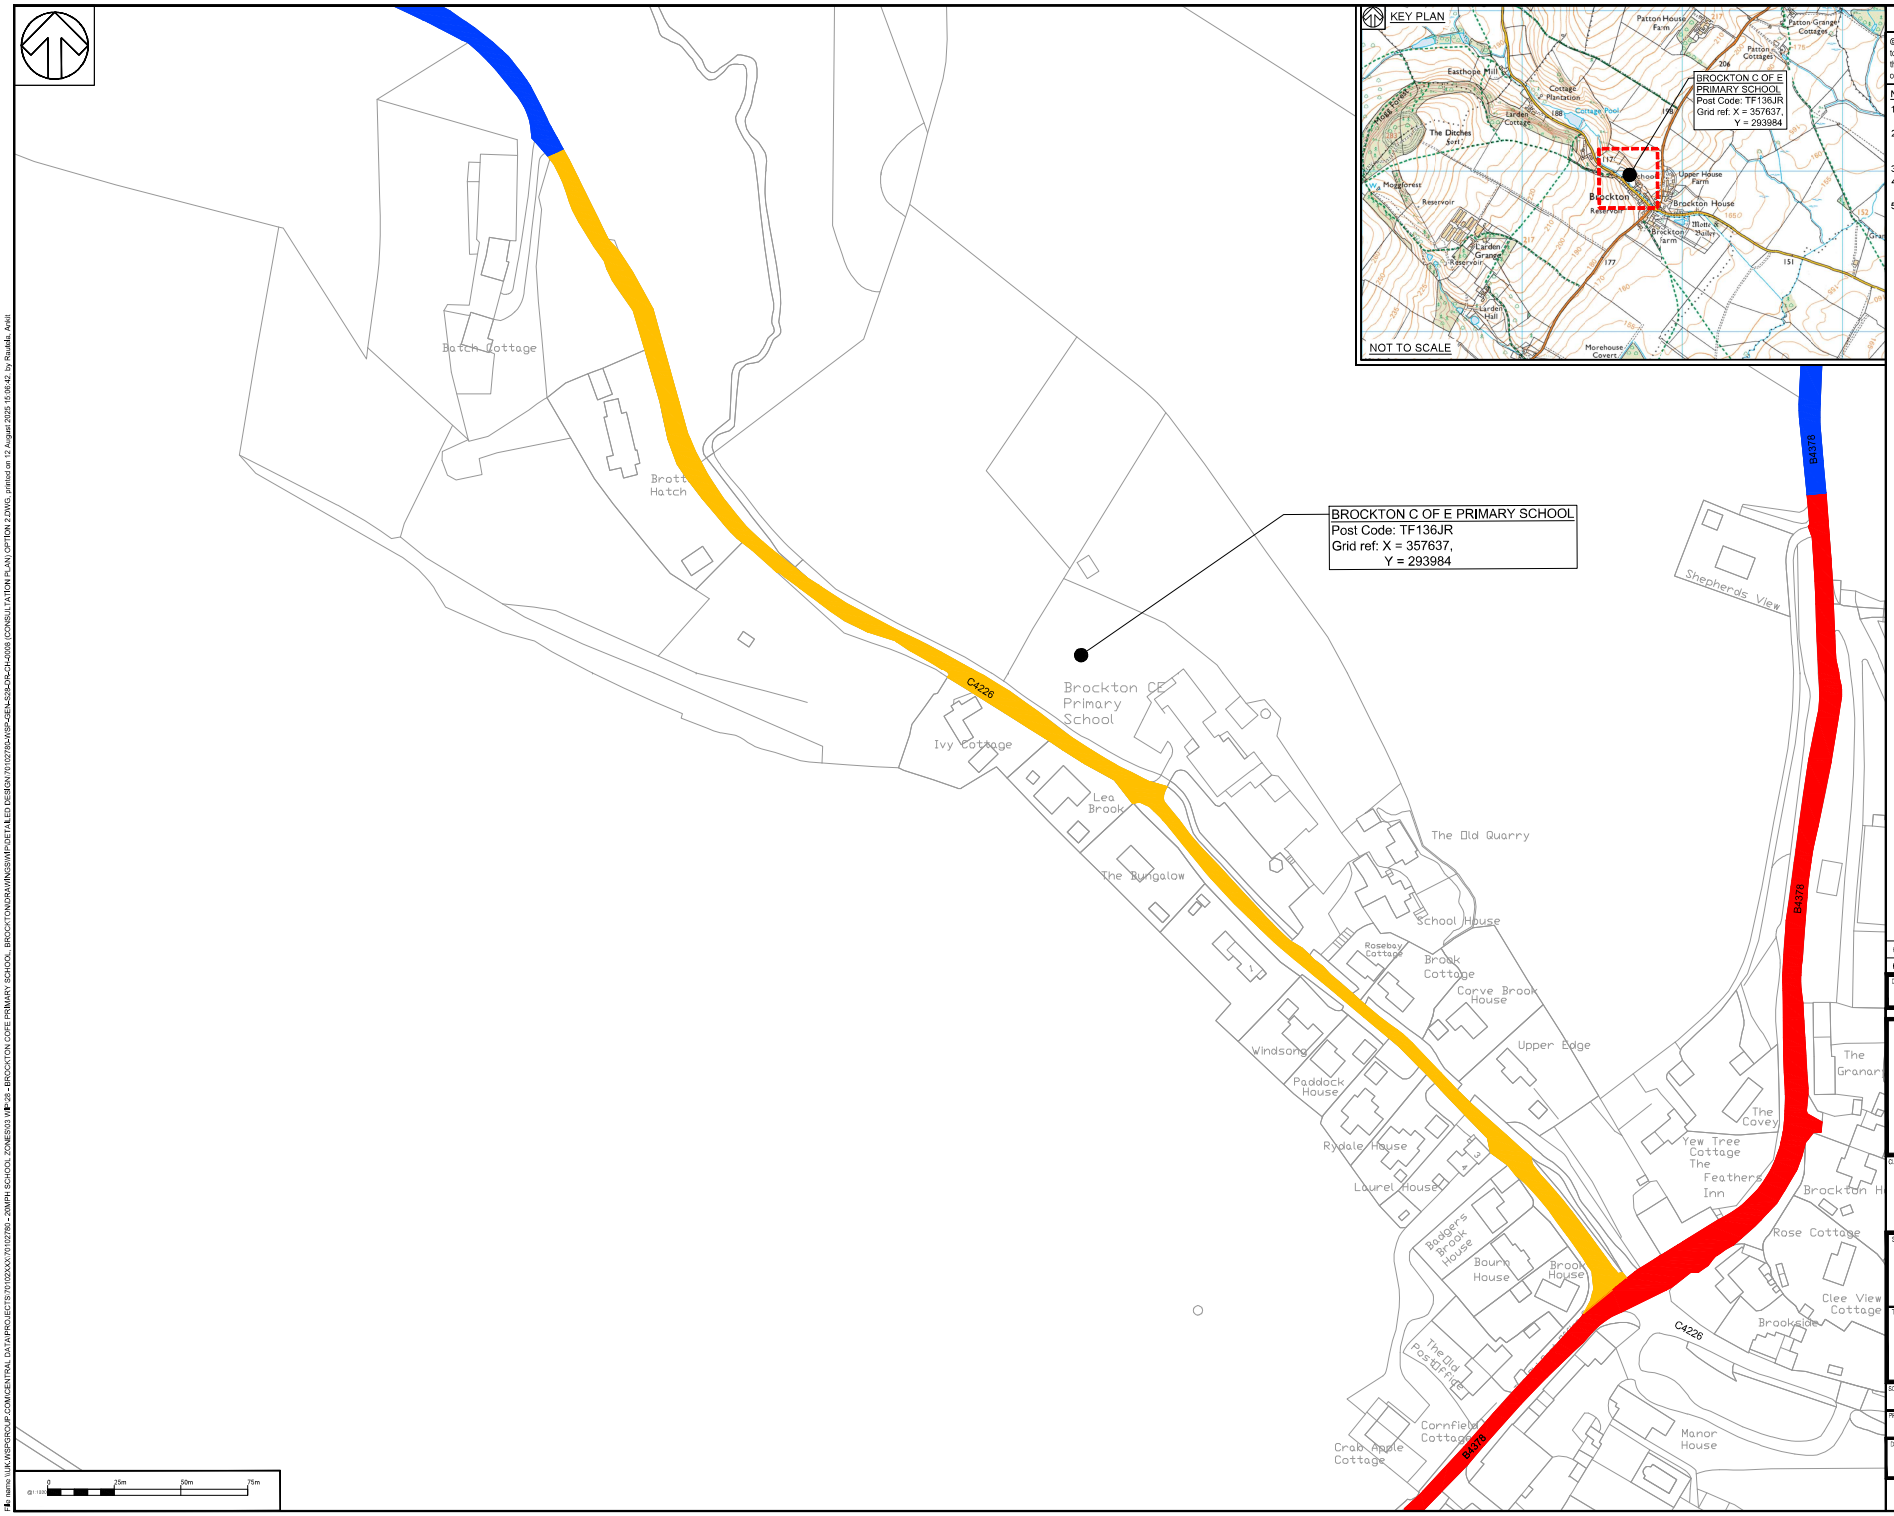

DO NOT SCALE

© Crown copyright and database rights 2024 OS AC0000808715. You are permitted to use this data solely to enable you to respond to, or interact with, the organisation that provided you with the data. You are not permitted to copy, sub-licence, distribute or sell any of this data to third parties in any form.

NOTES:

1. ALL DIMENSIONS ARE IN METRES UNLESS STATED OTHERWISE.
2. THIS DRAWING IS NOT TO BE REPRODUCED IN ANY PART OR FORM WITHOUT CONSENT OF WSP. ALL COPYRIGHT RESERVED.
3. DRAWING TO BE PRINTED IN COLOUR.
4. THIS DRAWING IS TO BE READ IN CONJUNCTION WITH ALL OTHER STANDARD DOCUMENTATION.
5. REFER TO SITE 11 BROCKTON C OF E PRIMARY SCHOOL FOR ORIGINAL DOCUMENTATION FOR THE SCHEME.

KEY:

- LOCATION BOUNDARY.
- EXISTING NATIONAL SPEED LIMIT (60MPH) TO REMAIN.
- PROPOSED 20MPH SPEED LIMIT (CURRENTLY 30MPH) ALONG EASTHOPE MILL TO BROCKTON CROSSROADS FROM ITS JUNCTION WITH THE B4378 FOR A DISTANCE OF 602 METRES IN A NORTH-WESTERLY DIRECTION (TO THE ACCESS TO BATCH COTTAGE).
- EXISTING 30MPH SPEED LIMIT TO REMAIN.

REV	DATE	BY	DESCRIPTION	CHK	APP
P01	12/08/2025	AR	DETAILED DESIGN FIRST ISSUE	KF	PT

DRAWING STATUS: S2 - FOR INFORMATION

wsp
Canon Court West
Abbey Lawn, Abbey Foregate, Shrewsbury, SY2 5DE, UK
T+ 44 (0) 1743 501060
wsp.com

CLIENT: Shropshire Council

SITE/PROJECT: SCHOOLS 20MPH SPEED LIMITS

TITLE: SITE 11 - BROCKTON C OF E PRIMARY SCHOOL
SCHEME - 28
CONSULTATION PLAN
DETAILED DESIGN
SHEET 1 OF 1

SCALE @ A1:	CHECKED:		APPROVED:
As Shown	TCK		DD
PROJECT NO: 70102780	DESIGNED: AR	DRAWN: AR	DATE: August 2025

DRAWING No: 70102780-WSP-GEN-S28-DR-CH-0008 REV: P01

© WSP UK Ltd

File name: \\UK.WSPGROUP.COM\CENTRAL DATA\PROJECTS\70102XXX\70102780 - 20MPH SCHOOL ZONES\03 WIP\28 - BROCKTON C OF E PRIMARY SCHOOL, BROCKTON\DRAWINGS\MP\DETAILED DESIGN\70102780-WSP-GEN-S28-DR-CH-0008 (CONSULTATION PLAN) OPTION 2.DWG, printed on 12 August 2025 15:08:42, by Rudolfs, Aivars