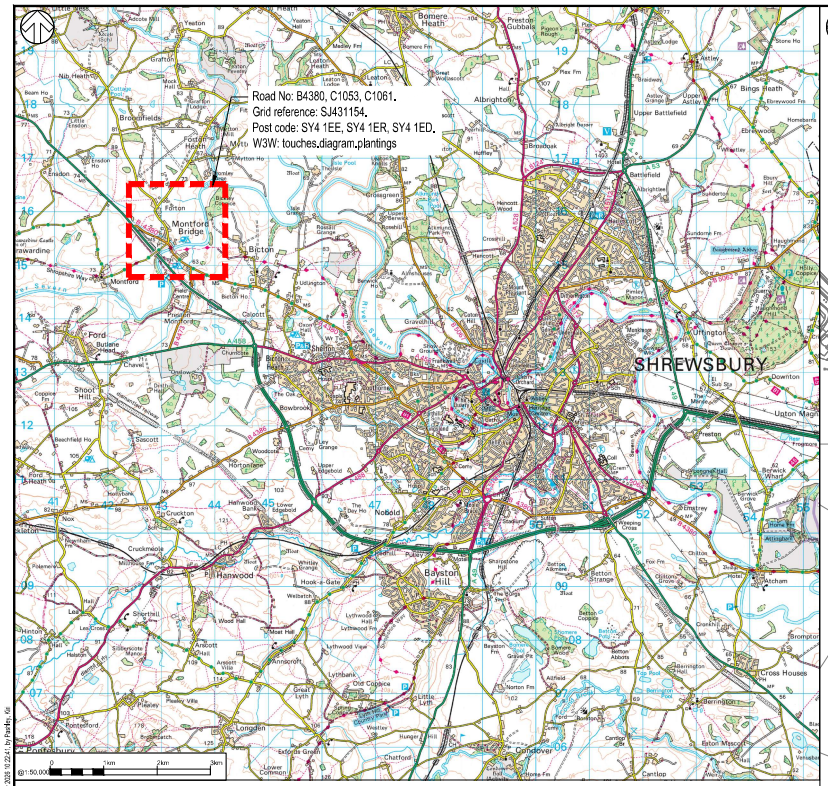

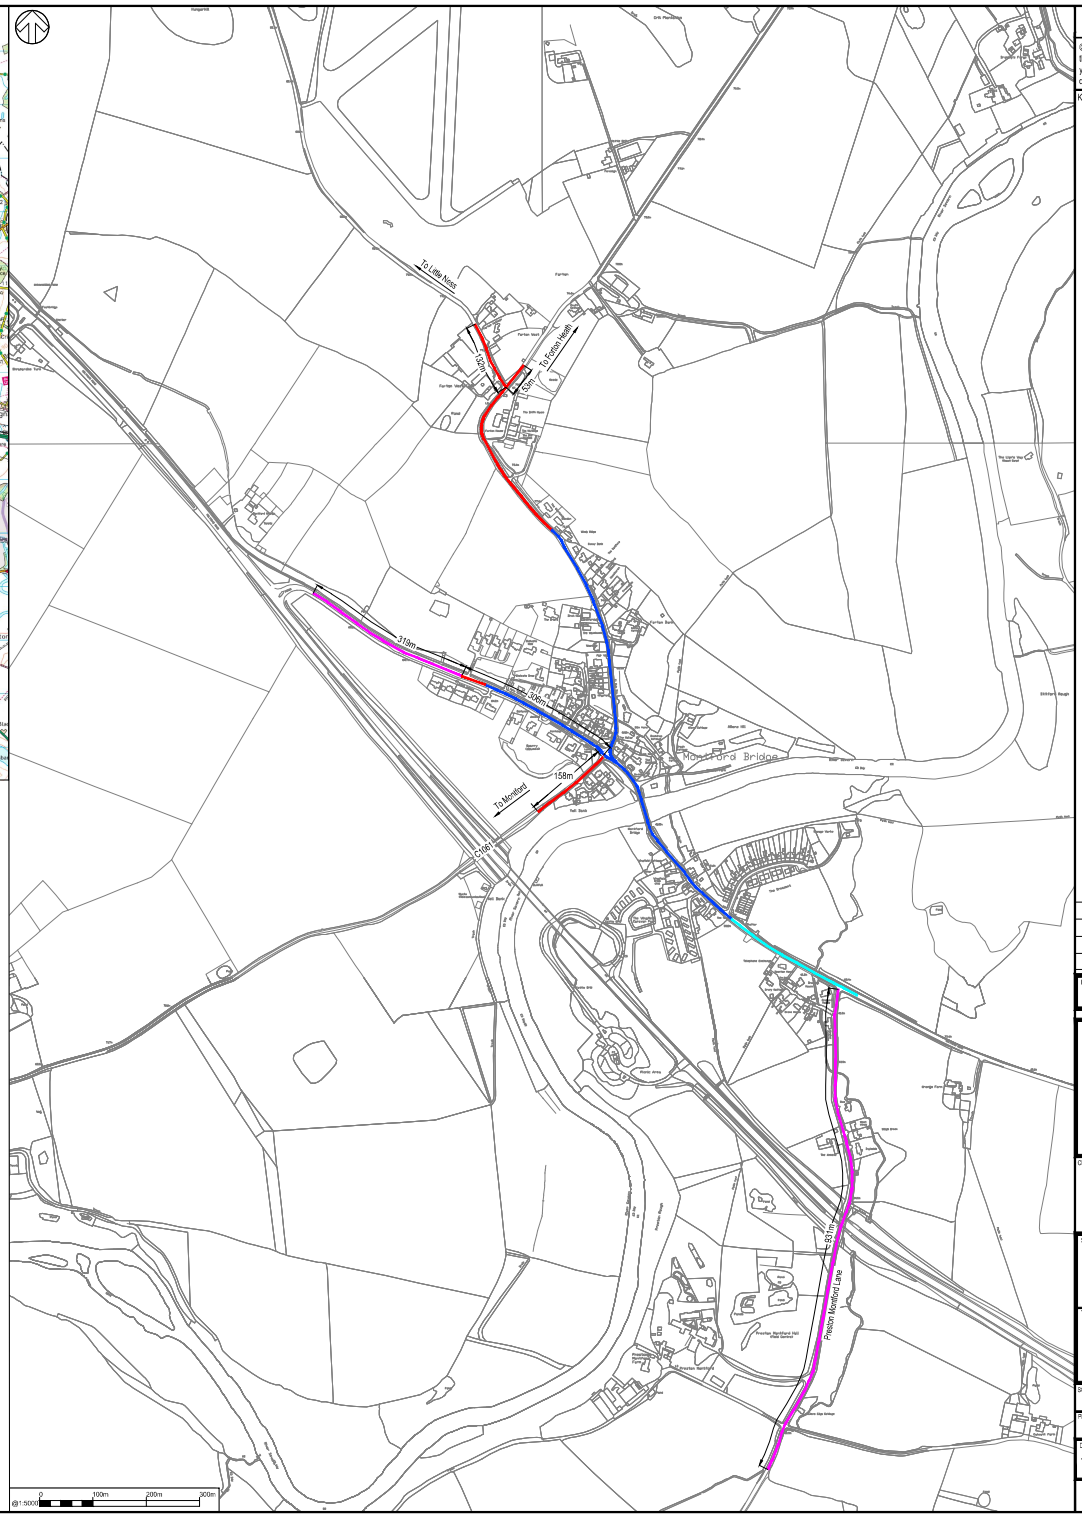

DO NOT SCALE

© Crown copyright and database rights 2026 OS AC0000808715. You are permitted to use this data solely to enable you to respond to, or interact with, the organisation that provided you with the data. You are not permitted to copy, sub-licence, distribute or sell any of this data to third parties in any form.

Key:

- Existing: 30mph speed limit to remain.
- Existing: National speed limit, Proposed: 30mph speed limit.
- Existing: National speed limit, Proposed: 40mph speed limit.
- Existing: 40mph speed limit to remain.
- Existing: National speed limit to remain.

REV	DATE	BY	DESCRIPTION	CHK	APP
P03	14/05/2026	PD	EXTENTS OF SPEED LIMITS REVISED	CT	KP
P02	24/03/2026	PD	REVISED FOLLOWING INFORMAL CONSULTATION	CT	KP
P01	29/09/2025	AR	FIRST ISSUE	TC	KP

DRAWING STATUS:
S2 - FOR INFORMATION

wsp
Canon Court East, Abbey Lawn, Abbey Foregate, Shrewsbury, SY2 5EH
T+ 44 (0) 1743 501 060
wsp.com

CLIENT:
Shropshire Council

SITE/PROJECT:
ITP 2024 - 2025

TITLE:
Site 041: B4380 Holyhead Road, Montford Bridge
Proposed changes to speed limits
Consultation plan

SCALE @ A1:	CHECKED:	APPROVED:
As shown.	Craig Thomas	K. Pashley

PROJECT NO:	DESIGNED:	DRAWN:	DATE:
70115874	A. Raulela	A. Raulela	September 2025

DRAWING No: 70115874-WSP-GEN-ITP-041-DR-CH-0102
REV: P03

© WSP UK Ltd

file name: C:\USERS\KKOHRY\ARSP\0B5ABA7\11914 - ITP 24-Sa7\11914 - ADOC\MONTFORD BRIDGE\70115874\03 WIP\WP\AR\AR\S041\B4380 - HOLYHEAD ROAD - CORTON BANK - MONTFORD BRIDGE\70115874-WSP-GEN-ITP-041-DR-CH-0102 - P03.dwg, plotted on 18 May 2026 10:22:41 by Pashley, Kir