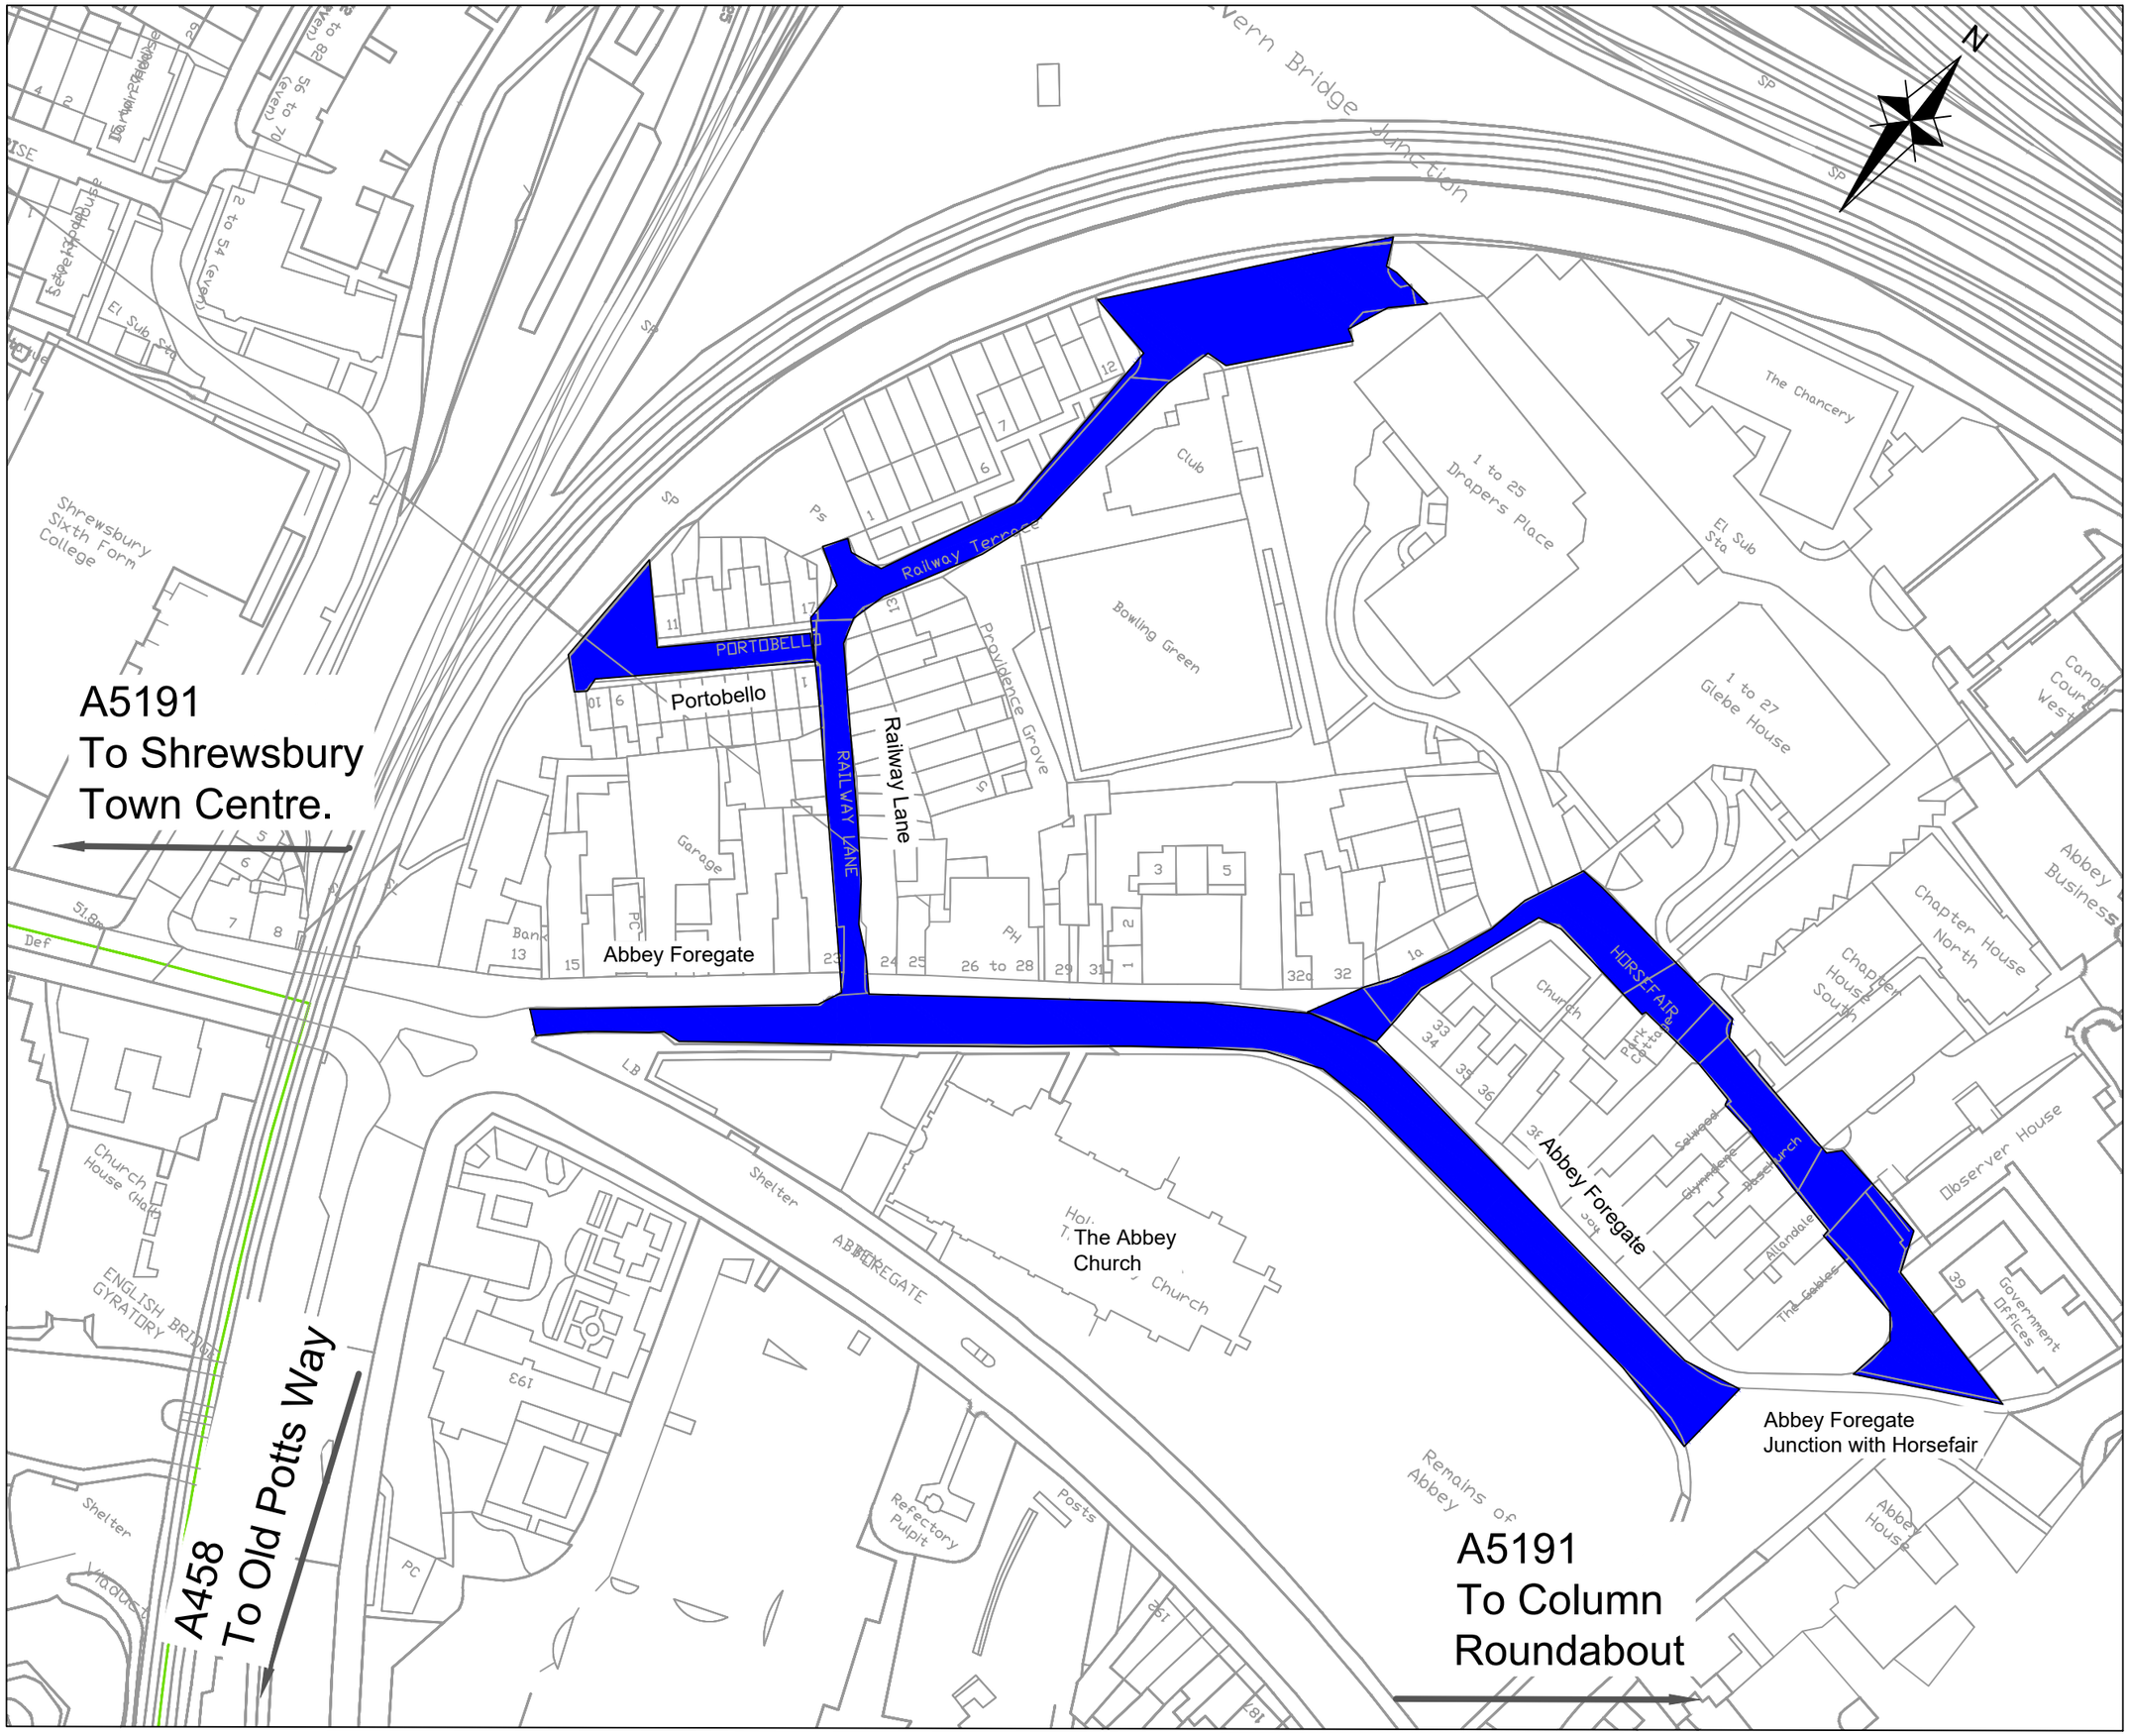

This map is reproduced from ordnance survey material with the permission of ordnance survey on behalf of his majesty's stationary office.
© Crown copyright and database rights 2026. OS AC0000808715.

Proposed 20mph Speed Limit.

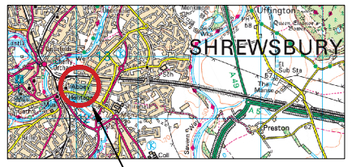

LOCATION

Revision	Amendment	Originated by and date	Checked by and date	Approved by and date
A	WSP Changes	04.06.26	04.06.26	04.06.26

Shropshire Council

Project:
Abbey Foregate - Shrewsbury

Drawing Title:
Proposed 20 MPH Speed Limit

Drawn By:	Checked By:	Approved By:	Scale: (at A3 size)
PL JUNE 2026	SDV JUNE 2026	SDV JUNE 2026	NTS

Purpose: General Arrangement — Draft ✓ / Issue

Drawing Number: CENTRAL/8/25-26-02 — Revision: A