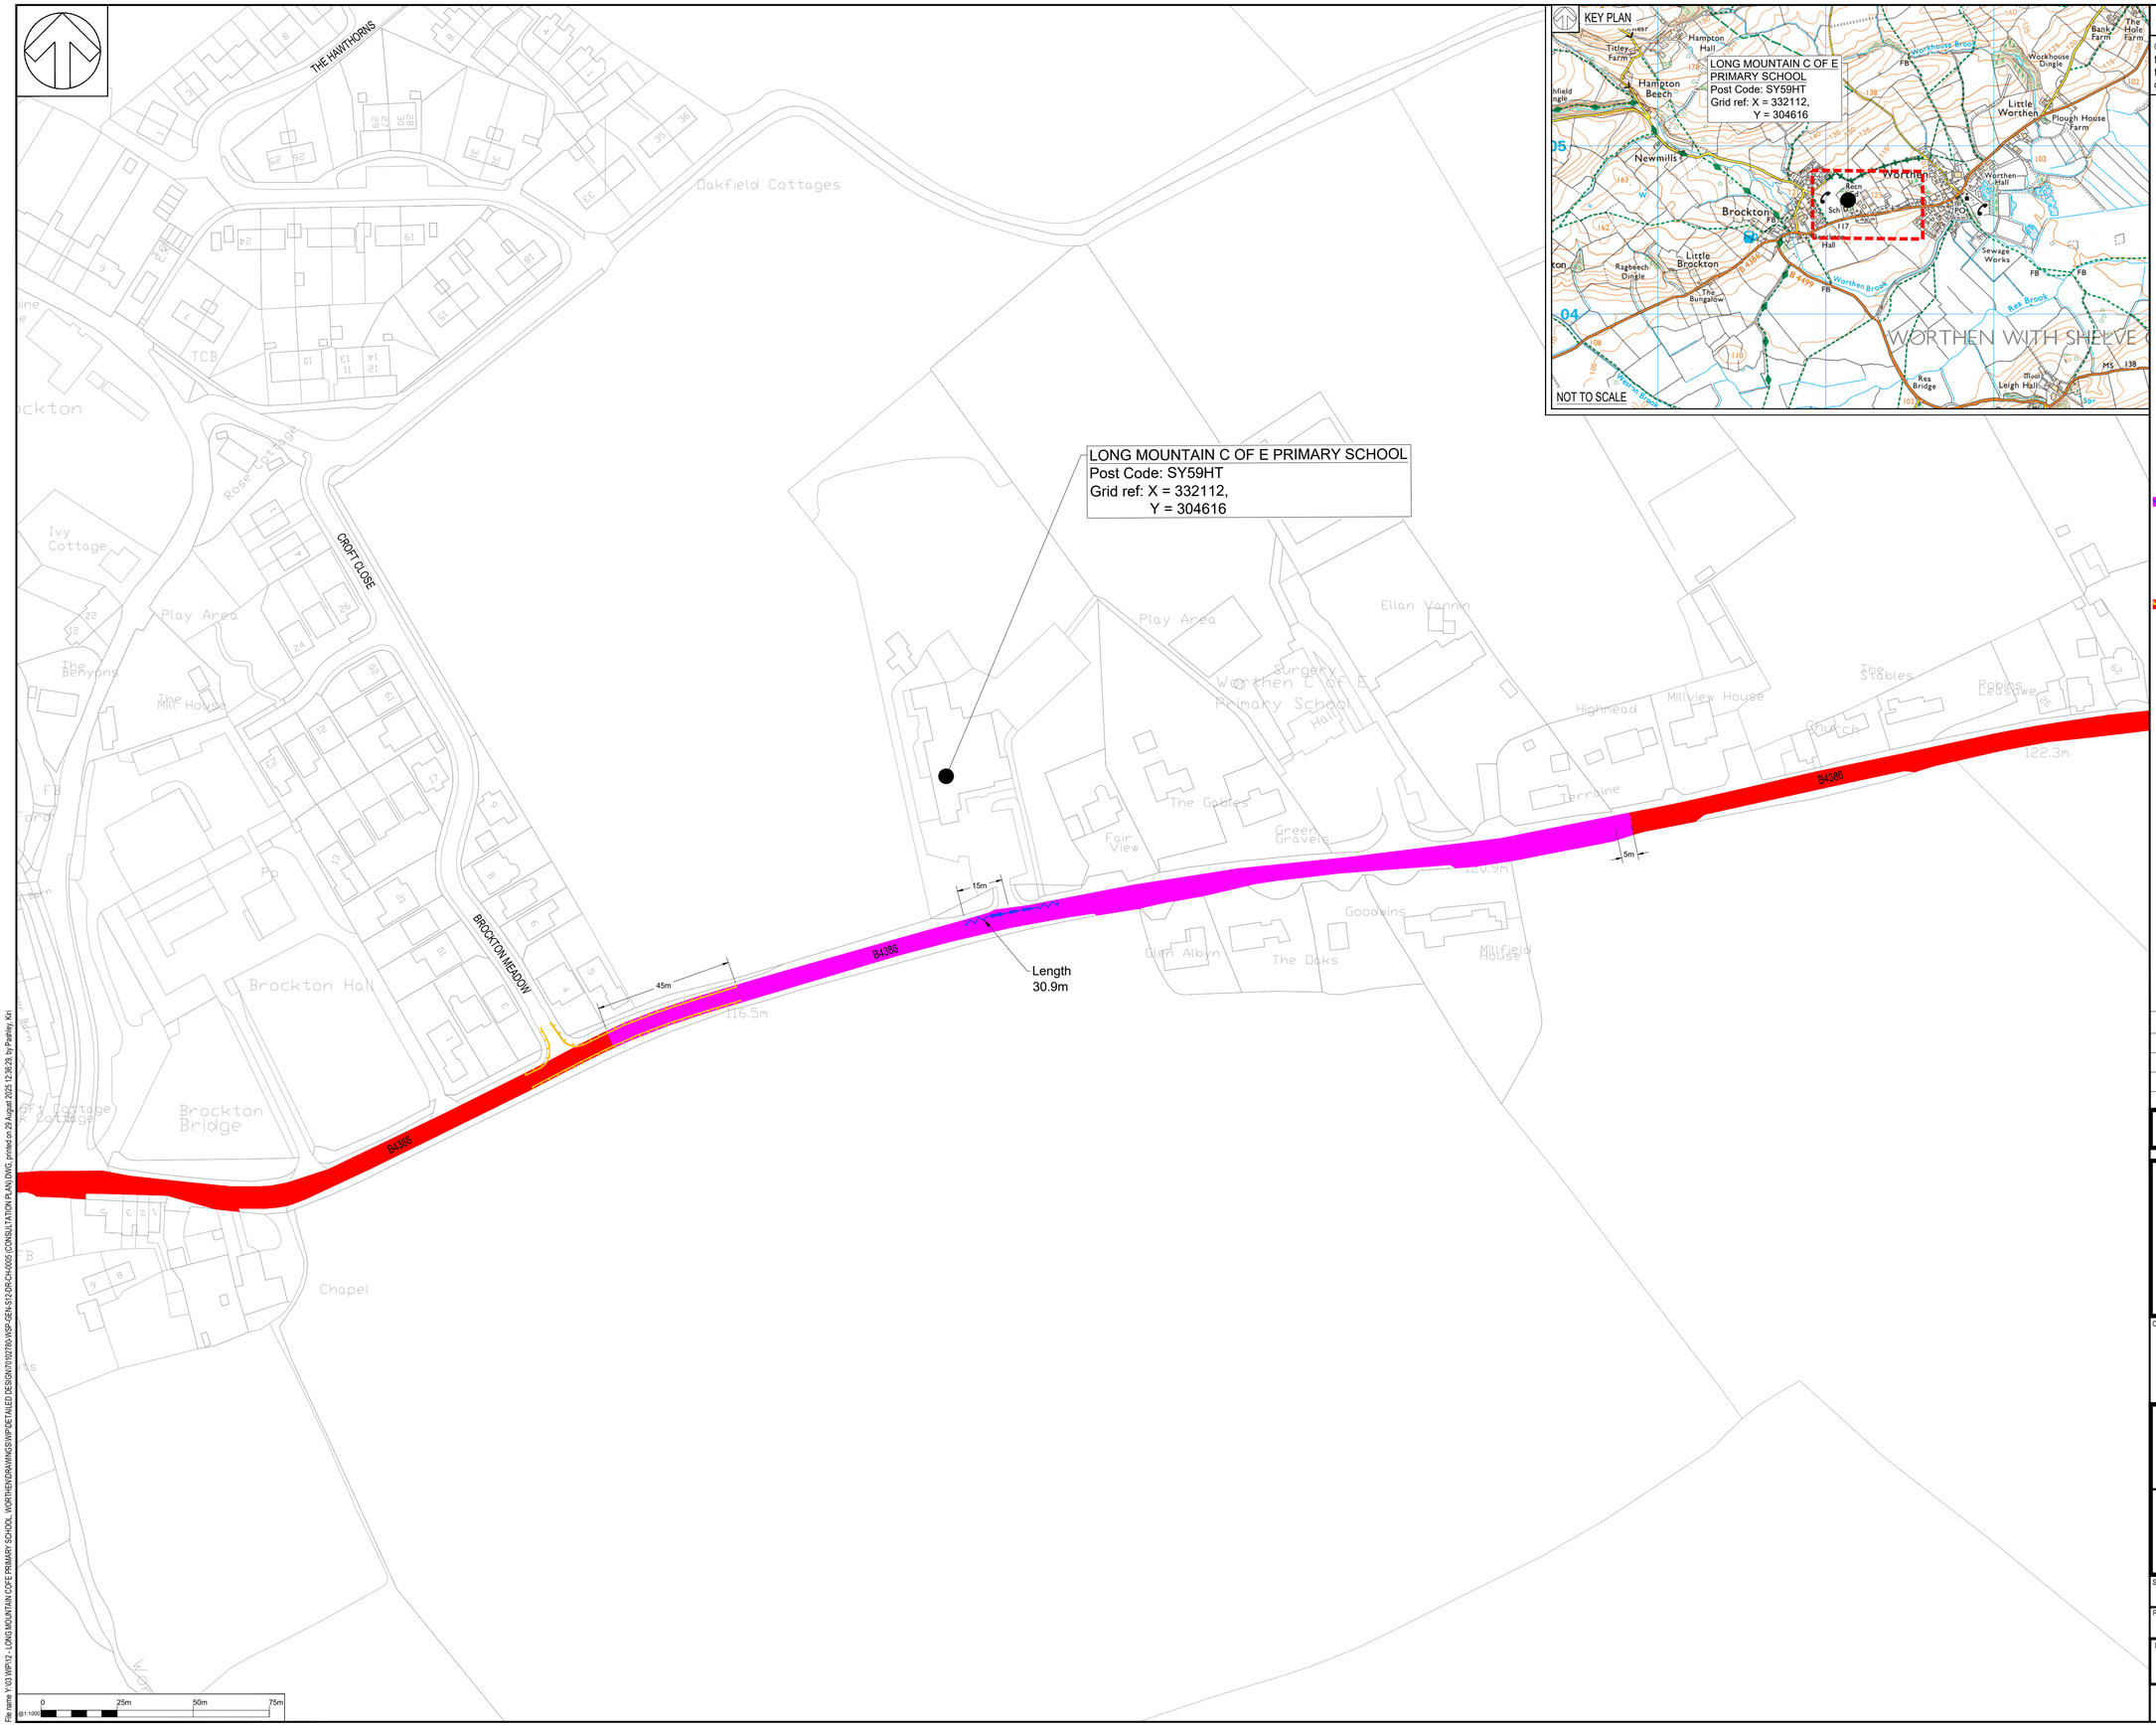

DO NOT SCALE

© Crown copyright and database rights 2025 OS AC0000808715. You are permitted to use this data solely to enable you to respond to, or interact with, the organisation that provided you with the data. You are not permitted to copy, sub-licence, distribute or sell any of this data to third parties in any form.

NOTES:

1. ALL DIMENSIONS ARE IN METRES UNLESS STATED OTHERWISE.
2. THIS DRAWING IS NOT TO BE REPRODUCED IN ANY PART OR FORM WITHOUT CONSENT OF WSP. ALL COPYRIGHT RESERVED.
3. DRAWING TO BE PRINTED IN COLOUR.
4. THIS DRAWING IS TO BE READ IN CONJUNCTION WITH ALL OTHER STANDARD DOCUMENTATION.
5. REFER TO SITE 47 - LONG MOUNTAIN C OF E PRIMARY SCHOOL FOR ORIGINAL DOCUMENTATION FOR THE SCHEME.

KEY:

- LOCATION BOUNDARY.
- EXISTING 30MPH SPEED LIMIT TO REMAIN.
- PROPOSED VARIABLE 20MPH/30MPH SPEED LIMIT (CURRENTLY 30MPH) ALONG B4386 FROM A POINT IN LINE WITH THE PROPERTY BOUNDARY OF NUMBERS 4 AND 5 BROCKTON MEADOW TO A POINT 5M WEST OF THE BOUNDARY OF PROPERTIES TERRAINE AND HIGHMEAD.
- EXISTING "SCHOOL KEEP CLEAR" MARKINGS. 30.9M TOTAL LENGTH TO REMAIN AND TO BE SUPPORTED BY A TRAFFIC REGULATION ORDER. NO STOPPING ON ENTRANCE MARKINGS MON - FRI 8:15AM - 9:15AM AND 2:45PM - 3:45PM.
- EXISTING: NO RESTRICTION
  PROPOSED: NO WAITING OR LOADING AT ANY TIME.
  FROM A POINT IN LINE WITH THE PROPERTY BOUNDARY OF NUMBERS 2 AND 3 BROCKTON MEADOW TO A POINT 45M EAST OF THE PROPERTY BOUNDARY OF NUMBERS 4 AND 5 BROCKTON MEADOW.

REV	DATE	BY	DESCRIPTION	CHK	APP
P04	06/08/2025	AR	MARKINGS AMENDED.	AR	KP
P03	18/06/2025	AR	EXTENTS AMENDED.	TCK	KP
P02	12/09/2024	UN	WESTERNMOST EXTENTS AMENDED.	DR	KP
P01	23/05/2024	UN	DETAILED DESIGN FIRST ISSUE	DR	KP

DRAWING STATUS:
S2 - FOR INFORMATION

wsp
Canon Court West, Abbey Lawn, Abbey Foregate, Shrewsbury, SY2 5DE, UK
T+ 44 (0) 1743 501060
wsp.com

CLIENT:
Shropshire Council

SITE/PROJECT:
SCHOOLS 20MPH SPEED LIMITS

TITLE:
SITE 47 - LONG MOUNTAIN C OF E PRIMARY SCHOOL
SCHEME-12
CONSULTATION PLAN
DETAILED DESIGN
SHEET 1 OF 1

SCALE @ A1:	CHECKED:		APPROVED:
AS SHOWN	DR		KP
PROJECT NO: 70102780	DESIGNED: DR	DRAWN: UN	DATE: June 2025

DRAWING No: 70102780-WSP-GEN-S12-DR-CH-0005
REV: P04

© WSP UK Ltd

File name \\ WP12 - LONG MOUNTAIN C OF E PRIMARY SCHOOL, WORTHEN\DRAWINGS\WIP\DETAILED DESIGN\70102780-WSP-GEN-S12-DR-CH-0005 (CONSULTATION PLAN).DWG, printed on 29 August 2025 12:28:29, by Pashley, Kiri