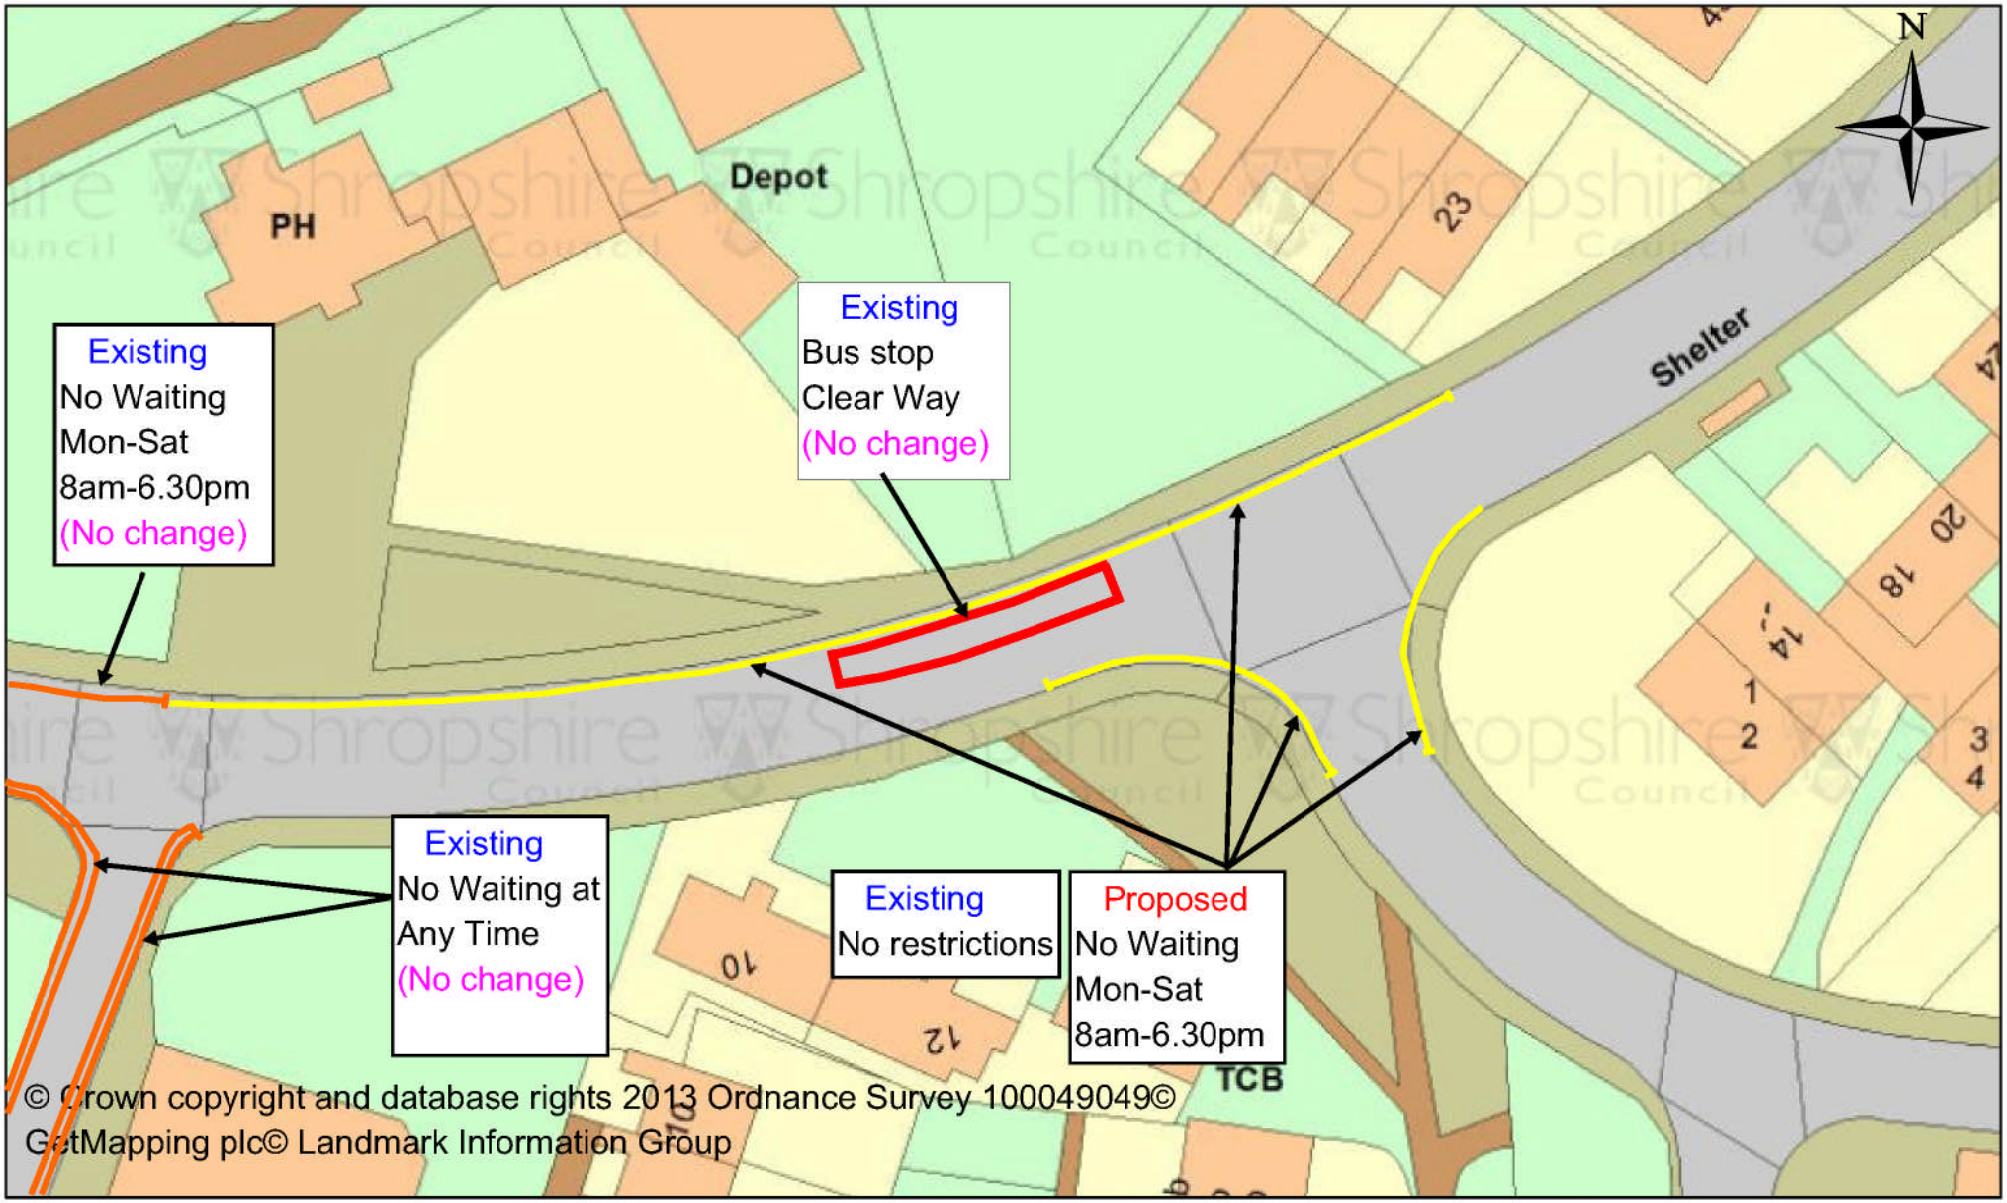

Shropshire Council

CPE2013 Review
New Park Road - South
Proposal

SCALE: 1:500
DATE: 18/11/2013
DRAWING NO: CPE 2013/27/4/104a
DRAWN BY: PJD