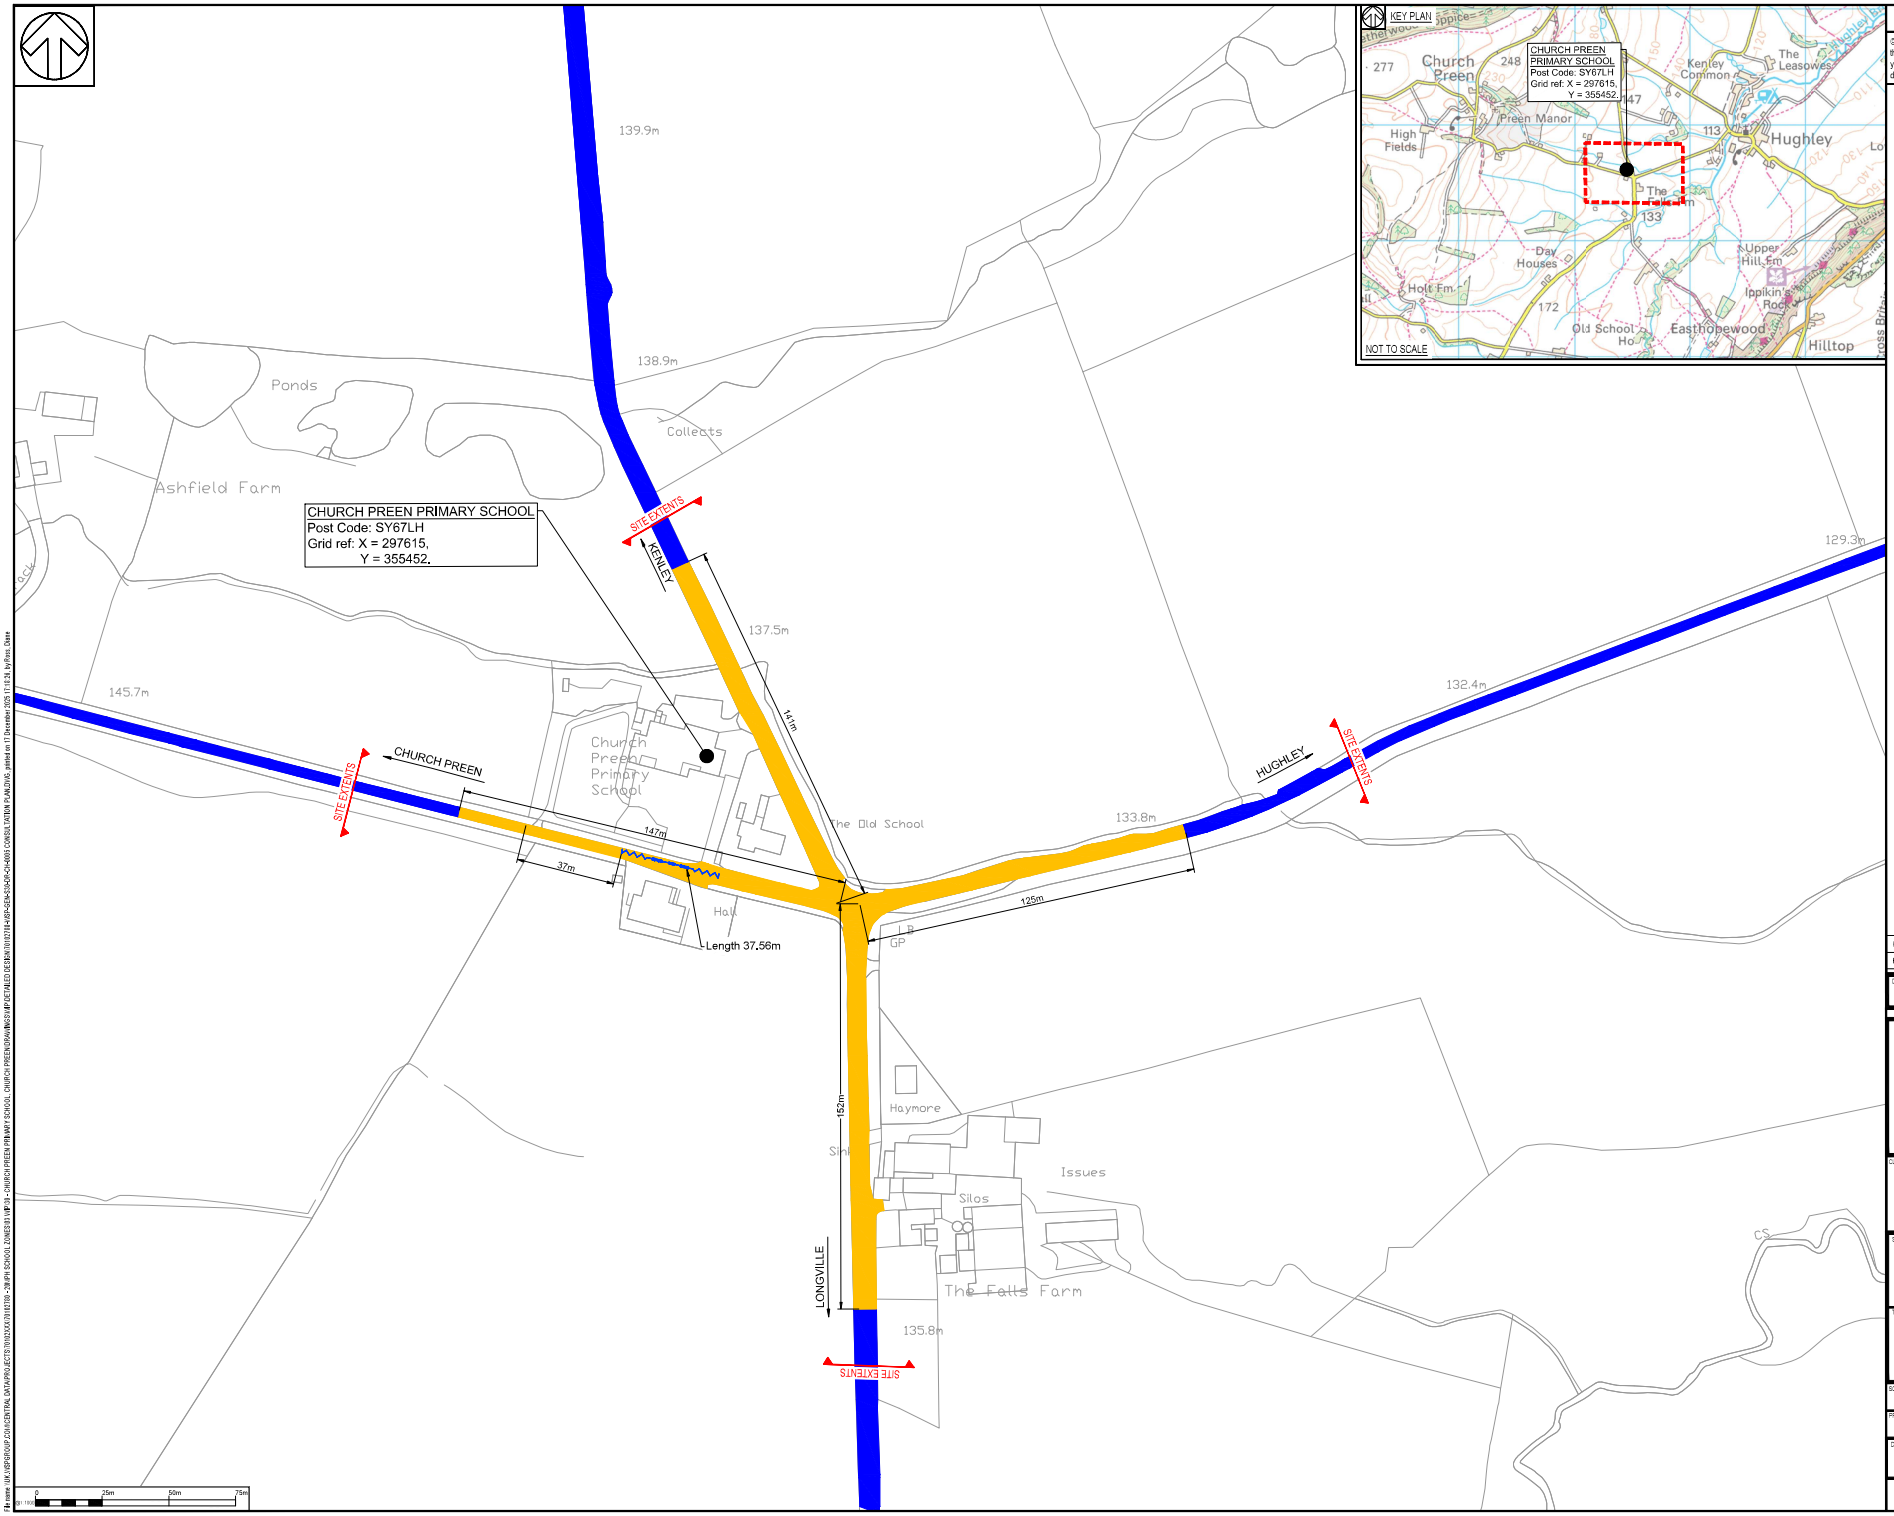

DO NOT SCALE

© Crown copyright and database rights 2025 OS AC0000808715. You are permitted to use this data solely to enable you to respond to, or interact with, the organisation that provided you with the data. You are not permitted to copy, sub-licence, distribute or sell any of this data to third parties in any form.

NOTES:

1. ALL DIMENSIONS ARE IN METRES UNLESS STATED OTHERWISE.
2. THIS DRAWING IS NOT TO BE REPRODUCED IN ANY PART OR FORM WITHOUT CONSENT OF WSP. ALL COPYRIGHT RESERVED.
3. DRAWING TO BE PRINTED IN COLOUR.
4. THIS DRAWING IS TO BE READ IN CONJUNCTION WITH ALL OTHER STANDARD DOCUMENTATION.
5. REFER TO SITE 118 CHURCH PREEN PRIMARY SCHOOL FOR ORIGINAL DOCUMENTATION FOR THE SCHEME.

KEY:

- LOCATION BOUNDARY.
- EXISTING NATIONAL SPEED LIMIT TO REMAIN.
- PROPOSED 20MPH SPEED LIMIT (CURRENTLY NATIONAL SPEED LIMIT) THE UNCLASSIFIED ROAD TO CHURCH PREEN FROM ITS JUNCTION WITH THE UNCLASSIFIED ROAD TO KENLEY FOR A DISTANCE OF 147M IN A WESTERLY DIRECTION.

  THE UNCLASSIFIED ROAD TO KENLEY FROM ITS JUNCTION WITH THE UNCLASSIFIED ROAD TO CHURCH PREEN FOR A DISTANCE OF 141M IN A NORTHERLY DIRECTION.

  THE C5231 TO HUGHLEY FROM ITS JUNCTION WITH THE UNCLASSIFIED ROAD TO CHURCH PREEN FOR A DISTANCE OF 125M IN AN EASTERLY DIRECTION.

  THE C5231 TO LONGVILLE FROM ITS JUNCTION WITH THE UNCLASSIFIED ROAD TO CHURCH PREEN FOR A DISTANCE OF 152M IN A SOUTHERLY DIRECTION.
- EXISTING "SCHOOL KEEP CLEAR" MARKINGS 37.56M TOTAL LENGTH TO REMAIN AND BE SUPPORTED BY A TRAFFIC REGULATION ORDER. NO STOPPING ON ENTRANCE MARKINGS MONDAY TO FRIDAY 8 AM - 5 PM.

REV	DATE	BY	DESCRIPTION	CHK	APP
P01	16/12/2025	UN	DETAILED DESIGN FIRST ISSUE	DR	KP

DRAWING STATUS: S2 - FOR INFORMATION

wsp
Canon Court East, Abbey Lawn, Abbey Foregate, Shrewsbury, SY2 5DE, UK
T+ 44 (0) 1743 501060
wsp.com

CLIENT: Shropshire Council

SITE/PROJECT: Schools 20mph Speed Limits

TITLE: SITE 22 - CHURCH PREEN PRIMARY SCHOOL
SCHEME-30
CONSULTATION PLAN
DETAILED DESIGN
SHEET 1 OF 1

SCALE @ A1	CHECKED		APPROVED
As Shown	DR		KP
PROJECT NO: 70102780	DESIGNED: UN	DRAWN: UN	DATE: December 2025

DRAWING No: 70102780-WSP-GEN-S30-DR-CH-0005 REV: P01

© WSP UK Ltd