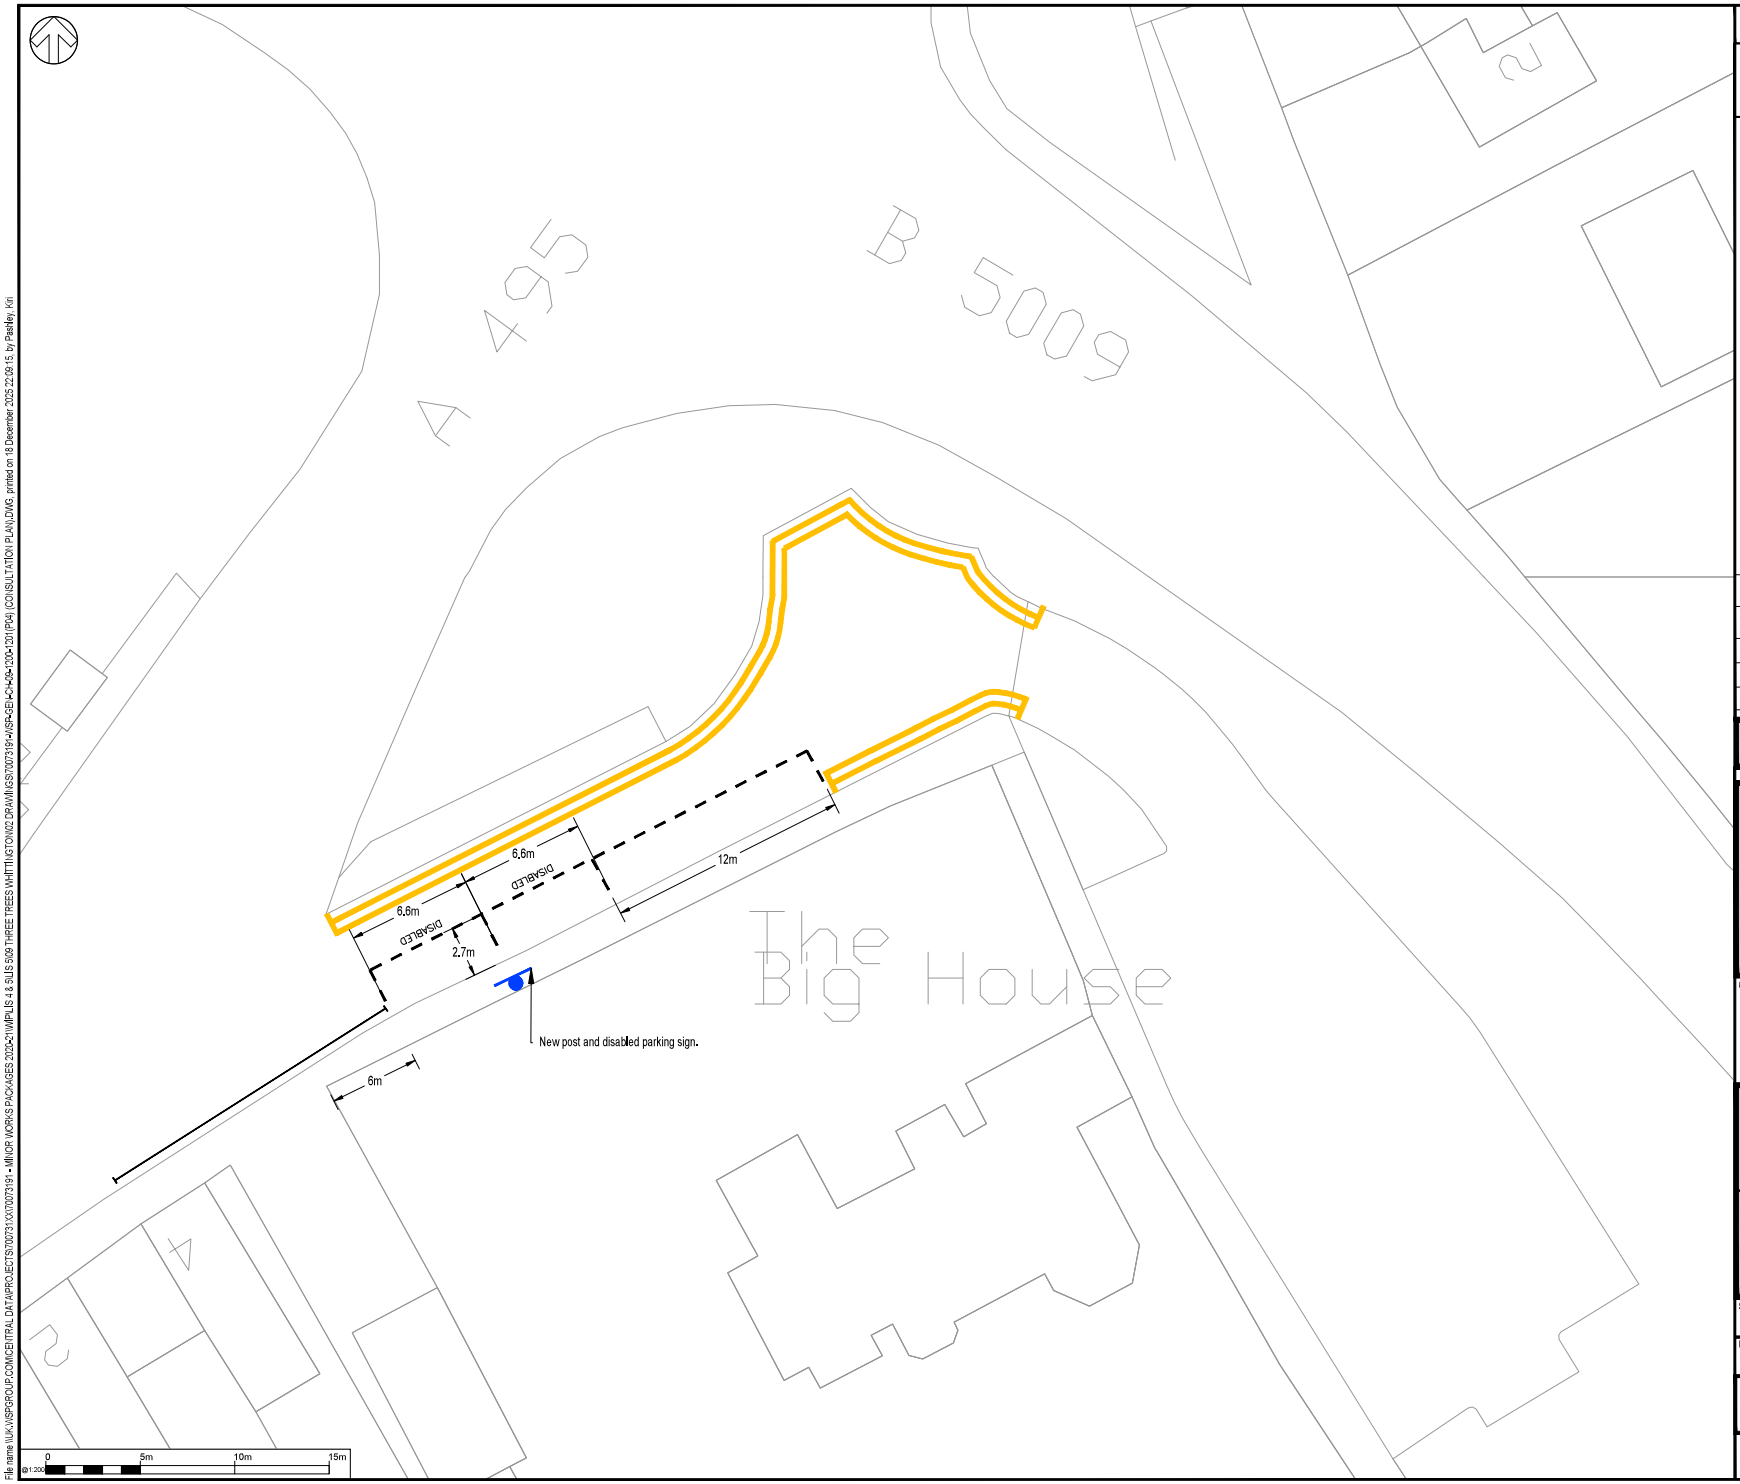

DO NOT SCALE

© Crown copyright and database rights 2025 OS AC0000808715. You are permitted to use this data solely to enable you to respond to, or interact with, the organisation that provided you with the data. You are not permitted to copy, sub-licence, distribute or sell any of this data to third parties in any form.

Key

- Existing: No restriction. Proposed: No waiting at any time, double yellow lines.
- H-bar keep clear marking.
- DISABLED — Proposed: Mandatory disabled bay. 6.6 metres x 2.7 metres.
- Proposed: Unrestricted parking bay.

REV	DATE	BY	DESCRIPTION	CHK	APP
P04	06/10/2022	PD	START OF DYL REVISED	KH	DD
P03	16/09/2022	PD	ADDITIONAL DISABLED BAY SIGN AND LINING ADDED.	KH	DD
P02	17/08/2022	PD	EXTENT OF DYL REVISED	KH	DD
P01	21/07/2022	PD	FIRST ISSUE	KH	DD

DRAWING STATUS:
S2 - FOR INFORMATION

wsp
2nd Floor Shirehall, Abbey Foregate, Shrewsbury, SY2 6ND, UK
T+ 44 (0) 1743 501060
wsp.com

CLIENT:
Shropshire Council

PROJECT:
Traffic Local Improvement Schemes
Package 5

TITLE:
Three Trees, Whittington
Proposed Mandatory Disabled Bay
and Waiting Restrictions Consultation Plan

SCALE @ A2:	CHECKED:	APPROVED:
1:200	K. Hatton	D. Davies

PROJECT No:	DESIGNED:	DRAWN:	DATE:
70073191	P. Davey	P. Davey	July 2022

DRAWING No:	REV:
70073191-WSP-GEN-CH-09-1200-1201	P04

© WSP UK Ltd

File name \\UK.WSPGROUP.COM\CENTRAL DATA\PROJECTS\70073XXX\70073191 - MINOR WORKS PACKAGES 2020-21\WP\LIS 4 & 5\LIS 5\09 THREE TREES WHITTINGTON\02 DRAWINGS\70073191-WSP-GEN-CH-09-1200-1201\[P04] (CONSULTATION PLAN).DWG, printed on 18 December 2025 22:09:15, by PaisleyKirri