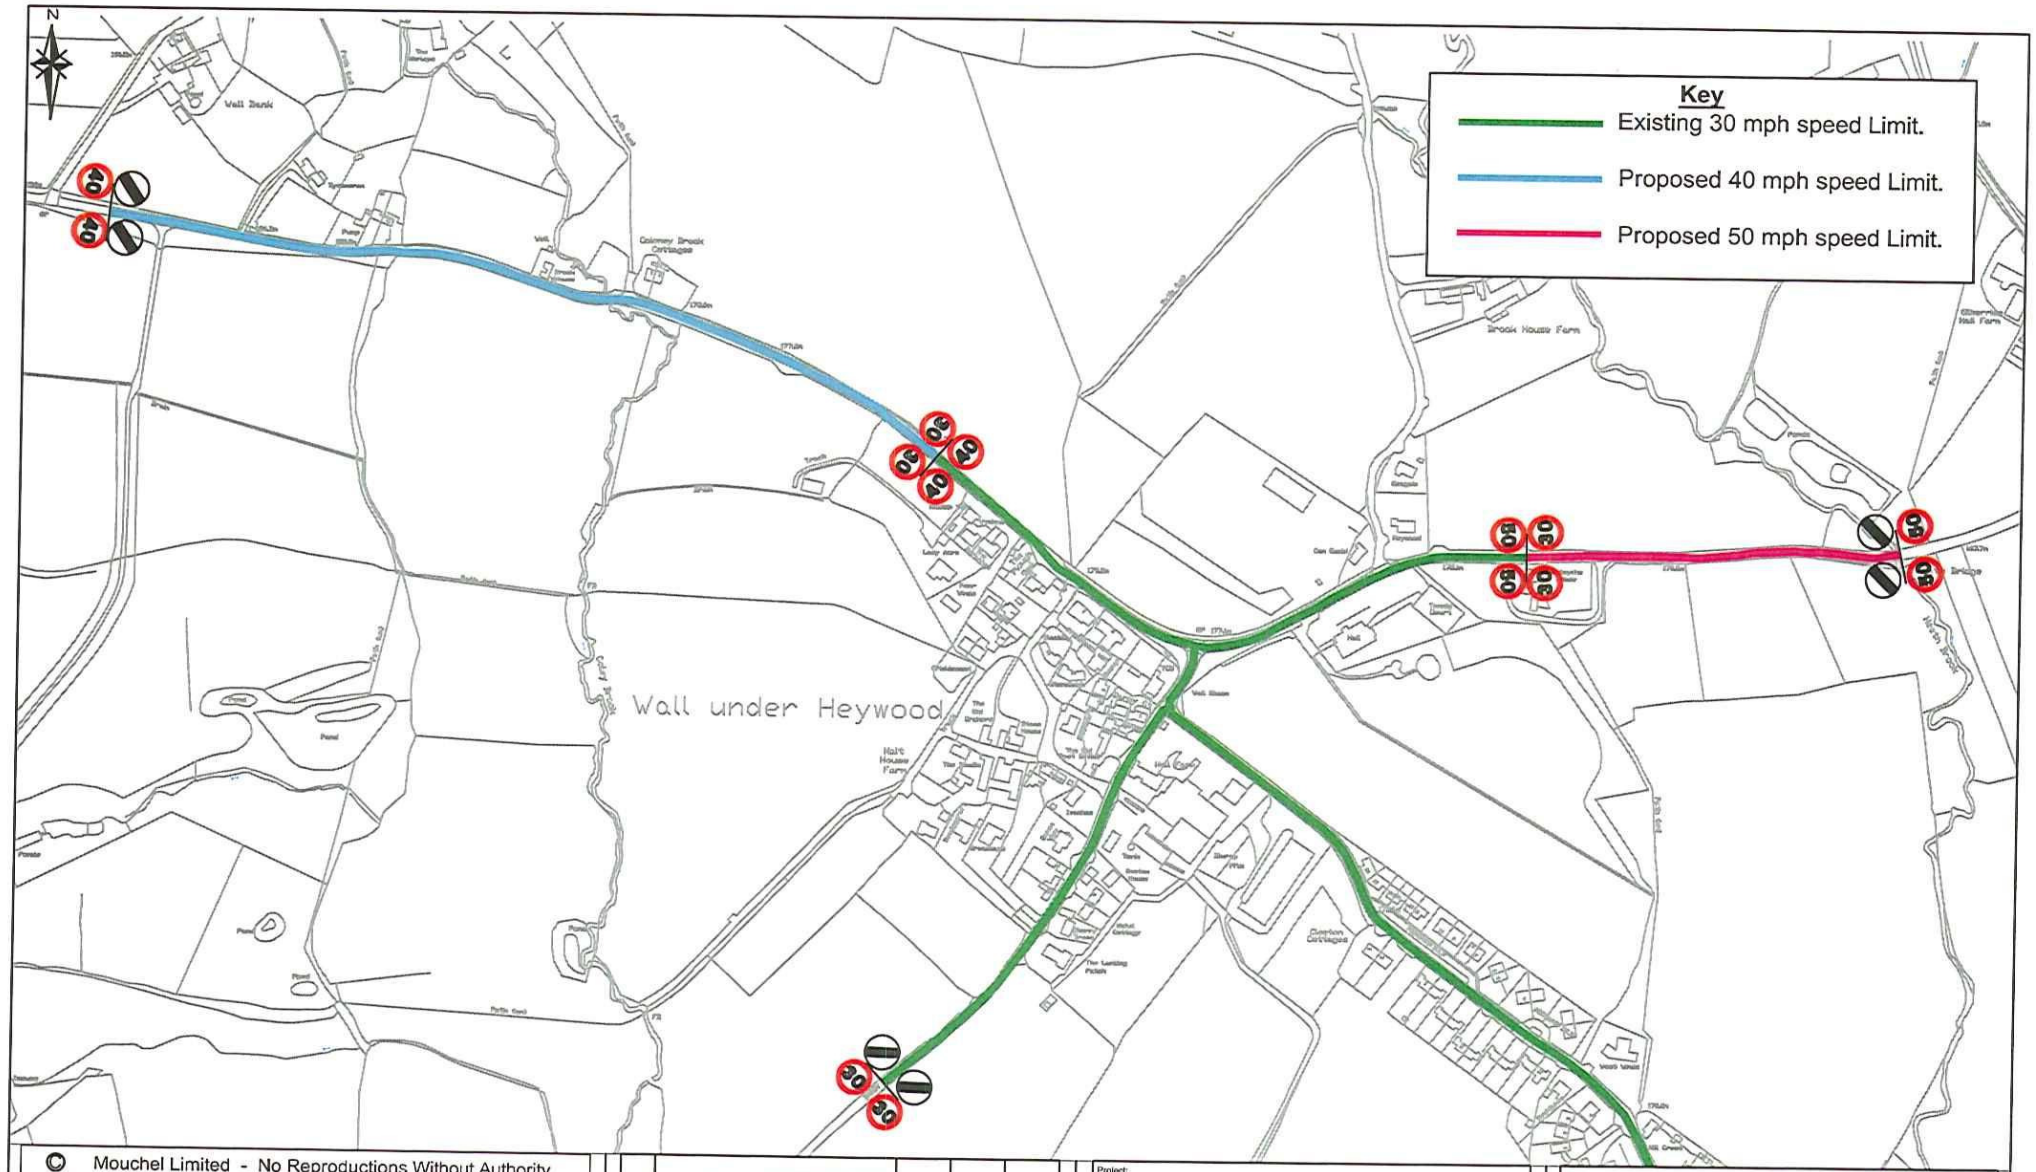

© Mouchel Limited - No Reproductions Without Authority

Do not scale - Use only figured dimensions

The contractor is to check all dimensions on site and report any discrepancies to the Site Supervisor.

This drawing is to be read in conjunction with all other standard documentation.

Based upon the Ordnance Survey mapping with permission of the Controller of Her Majesty's Stationery Office © Crown Copyright. Unauthorised reproduction infringes Crown Copyright and may lead to prosecution or civil proceedings. Shropshire Council Licence No. 100049049, 2017.

Revision	Amendment	Originated by and date	Checked by and date	Approved by and date

Purpose: Exhibition — Draft ✓ / Issue

Drawn By: P Davey 26/01/2017 | Checked By: | Approved By: | Scale: (at A4 size) Not to scale

Project: Wall Under Haywood

Drawing Title: Proposed Revision to existing Speed Limit on the B4371

Drawing Number: 1073046-E-027-1200 | Revision: -

mouchel
building great relationships
2nd Floor, Shirehall, Abbey Foregate, Shrewsbury, Shropshire, SY2 6ND
Tel: 01743 276300 Fax: 01743 276301
Web Site: www.mouchel.com

Client: Shropshire Council

G:\CONNECT 2015-18\1073046 Divisional Support 2016-2017\03 Drawings\Exhibition\1073046-E-027-1200 (Wall Under Heywood).dwg