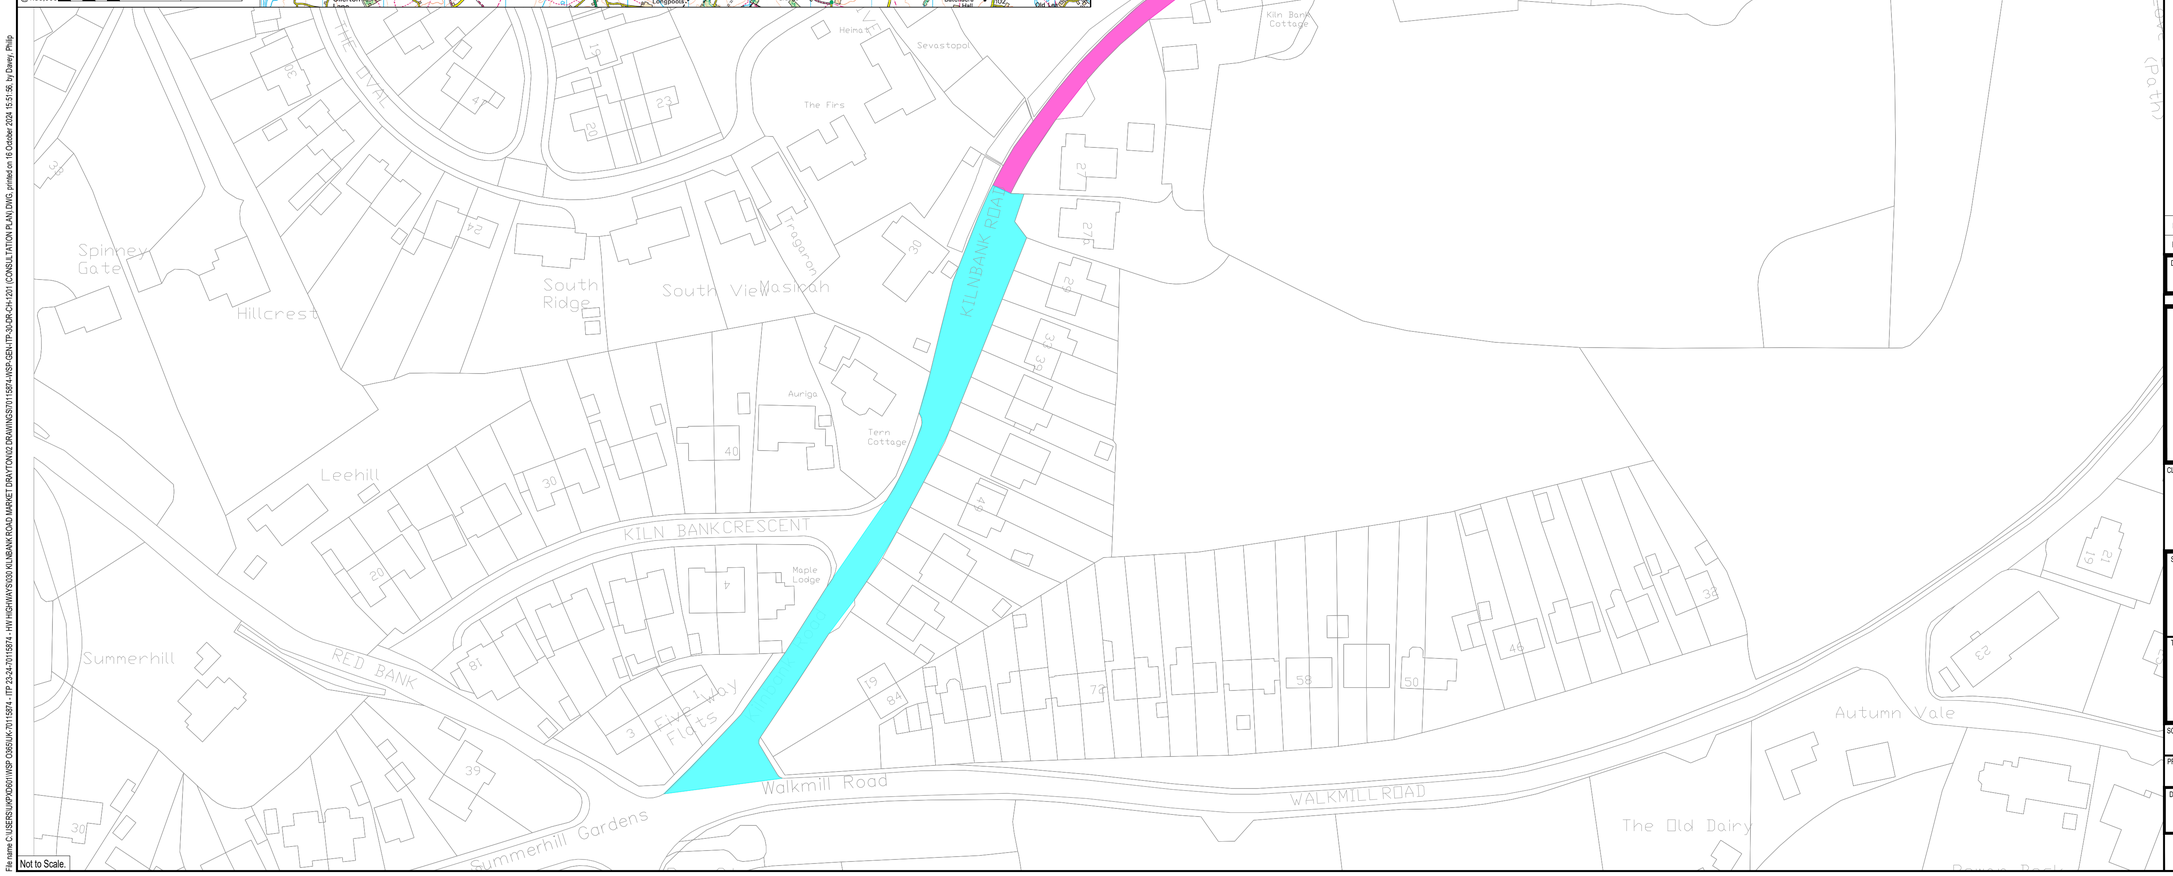

DO NOT SCALE

© Crown copyright and database rights 2024 OS AC0000808715. You are permitted to use this data solely to enable you to respond to, or interact with, the organisation that provided you with the data. You are not permitted to copy, sub-licence, distribute or sell any of this data to third parties in any form.

Key:

- Existing 2T weight restriction to be revoked and replaced with 2.4m (7ft 9inch) width restriction.
- Existing 2T weight restriction to be revoked.

REV	DATE	BY	DESCRIPTION	CHK	APP
P01	16/10/2024	PD	FIRST ISSUE	TCK	KP

DRAWING STATUS:
S2 - FOR INFORMATION

wsp
2nd Floor Shirehall, Abbey Foregate, Shrewsbury, SY2 6ND, UK
T+ 44 (0) 1743 501060
wsp.com

CLIENT:
Shropshire Council

SITE/PROJECT:
ITP 2023 - 2024

TITLE:
Site 30 - Kilnbank Road, Market Drayton
Proposed 2.4m (7ft 9inch) Width Restriction
Consultation Plan

SCALE @ A1:	CHECKED:	APPROVED:
As Shown	T. Caetano Kingscott	K. Pashley

PROJECT NO:	DESIGNED:	DRAWN:	DATE:
70115874	P. Davey	P. Davey	October 2024

DRAWING No:	REV:
70115874-WSP-GEN-ITP-30-DR-CH-1201	P01

© WSP UK Ltd

File name C:\USERS\UKPVDE01\WSP O365\UK-70115874 - ITP 23-24-70115874 - HW\HIGHWAYS\030 KILNBANK ROAD MARKET DRAYTON\02 DRAWINGS\70115874-WSP-GEN-ITP-30-DR-CH-1201 (CONSULTATION PLAN).DWG, printed on 16 October 2024 15:51:56, by Davey, Philip