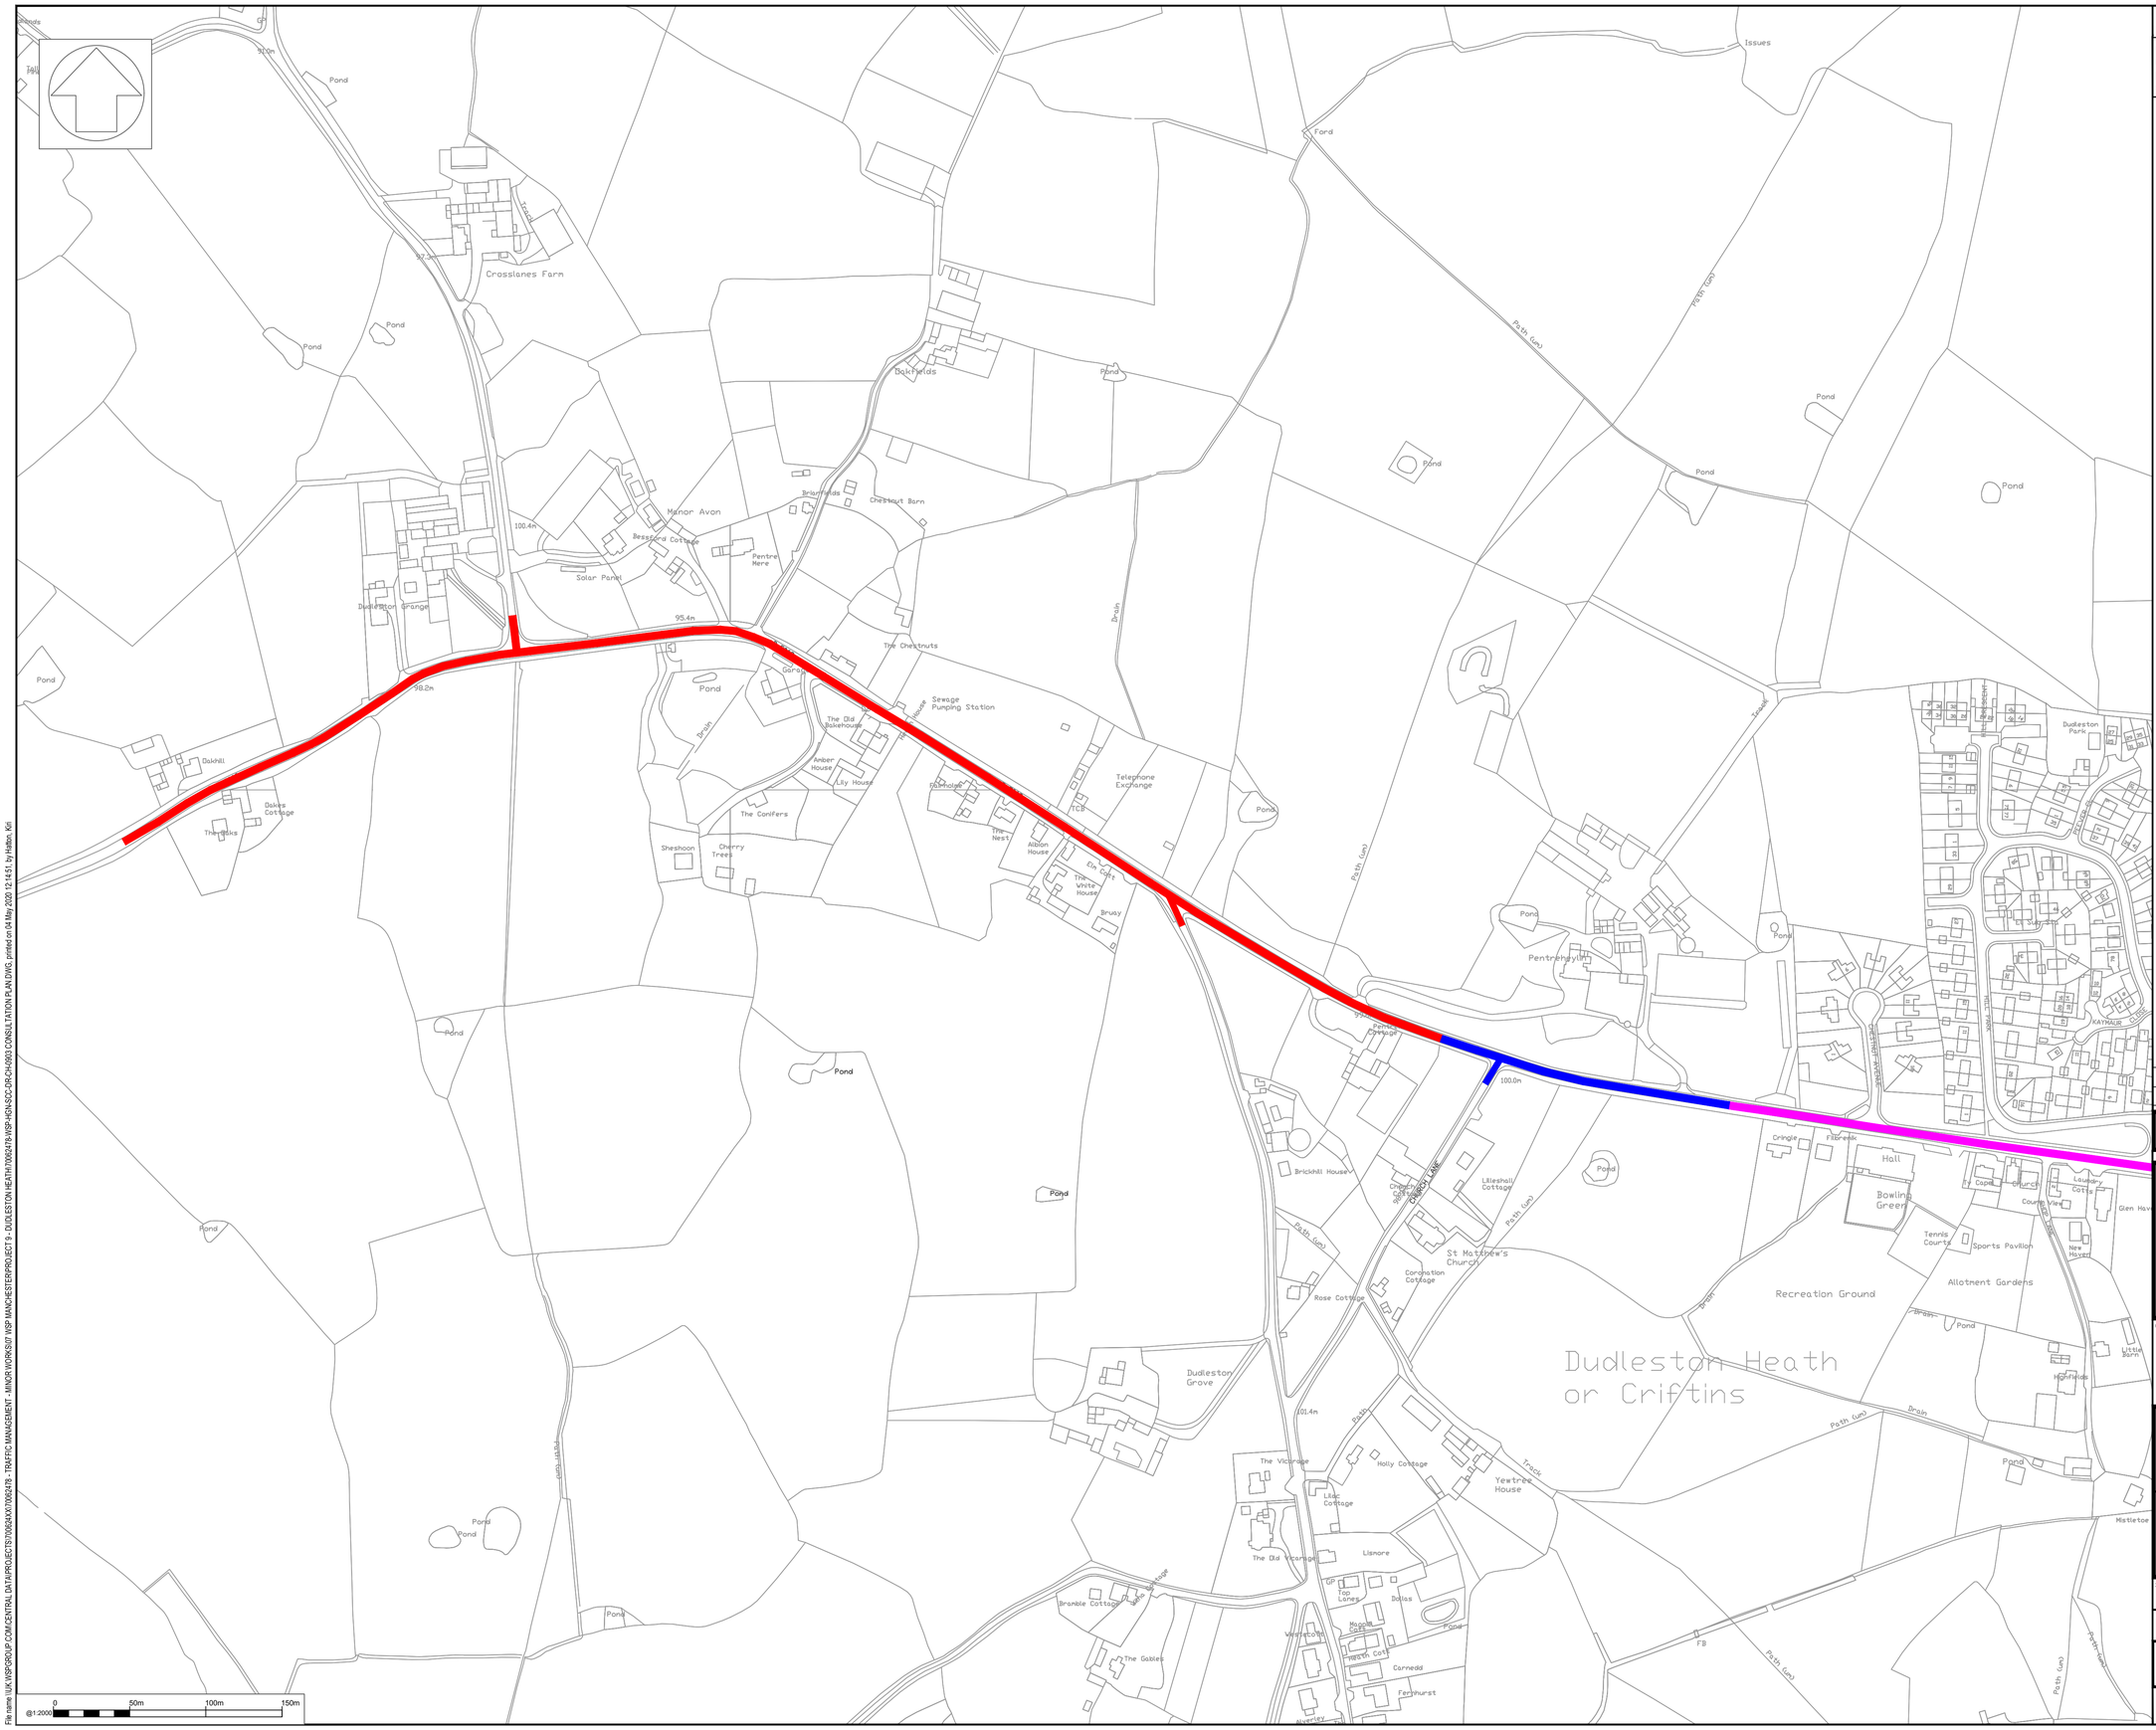

DO NOT SCALE

© Crown copyright and database rights 2020 OS 100049049. You are permitted to use this data solely to enable you to respond to, or interact with, the organisation that provided you with the data. You are not permitted to copy, sub-licence, distribute or sell any of this data to third parties in any form.

Key:

- Existing 30mph to remain.
- Existing 40mph to remain.
- Existing derestricted road - proposed 40mph.

REV	DATE	BY	DESCRIPTION	CHK	APP
P01	22/04/2020	PD	FIRST ISSUE	KH	DD

DRAWING STATUS: S2 - For Information

wsp
2nd Floor Shirehall, Abbey Foregate, Shrewsbury, SY2 6ND, UK
T+ 44 (0) 1743 501060
wsp.com

CLIENT: Shropshire Council

SITE/PROJECT: Traffic Minor Works Programme

TITLE: Site 09 - B5068 Dudleston Heath
Proposed 40mph speed limit extension
Consultation Plan

SCALE @ A1:	CHECKED:	APPROVED:
1:2000	K. Hatton	D. Davies

PROJECT NO:	DESIGNED:	DRAWN:	DATE:
70062478	P. Davey	P. Davey	April 2020

DRAWING No: 70062478-WSP-HGN-SCC-DR-CH-0903 REV: P01

© WSP UK Ltd

File name \\UK.WSPGROUP.COM\CENTRAL DATA\PROJECTS\70062xxx\70062478 - TRAFFIC MANAGEMENT - MINOR WORKS\07 WSP MANCHESTER\PROJECT 9 - DUDLESTON HEATH\70062478-WSP-HGN-SCC-DR-CH-0903 CONSULTATION PLAN.DWG, printed on 04 May 2020 12:14:51 by Hatton, Kiki