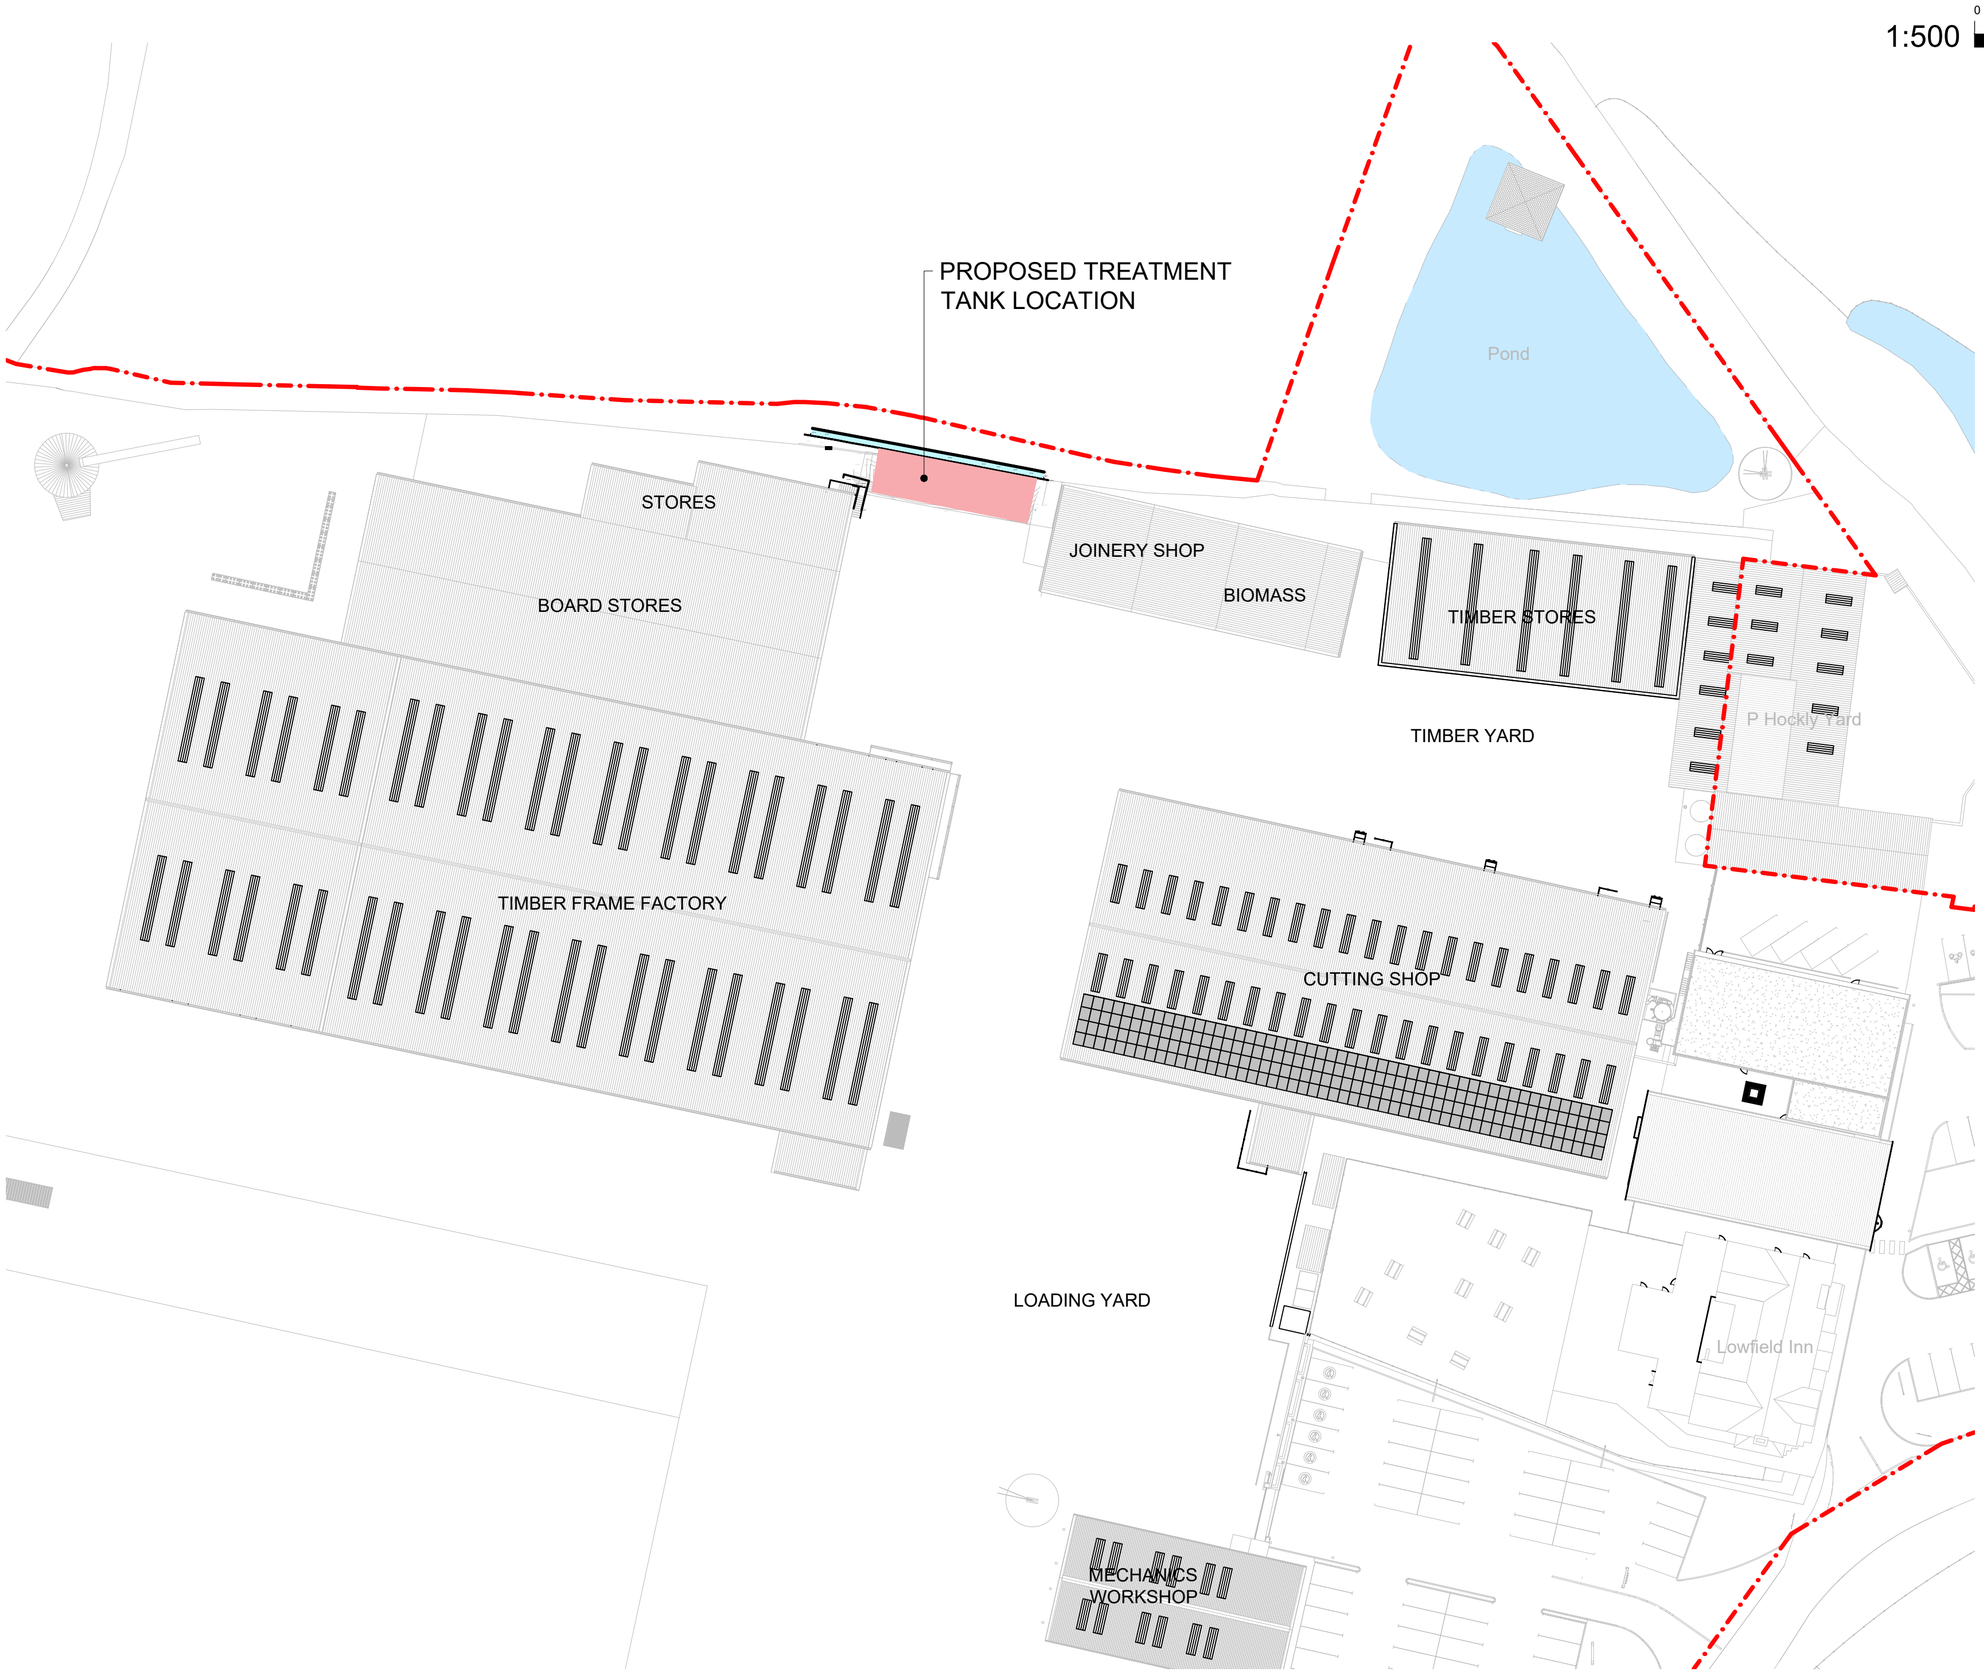

Rev.	Description	Date	Drw.
00	FIRST ISSUE	11.05.2026	JPR

LOWFIELD TIMBER FRAMES

Lowfield, Marton, Welshpool, Powys, SY21 8JX

Tel: 01743 891 922
Fax: 01743 892 003
lowfieldtimberframes.co.uk

Client
SJ ROBERTS GROUP
LOWFIELD TIMBER FRAMES

Project
TFC - XXXX
TIMBER TREATMENT PLANT

Drawing Title
TREATMENT TANK LOCATION PLAN

Drawing Status
FOR DISCUSSION

Drawing No.	Revision
0001	00

Drawn	Paper Size	Scale	Date
JPR	A2	1:500	MAY 2026

NOTES

ALL DIMENSIONS TO BE CHECKED AND CONFIRMED PRIOR TO ANY WORKS OR FABRICATION.

DO NOT SCALE OFF THIS DRAWING.

ANY ERRORS, OMISSIONS OR DISCREPANCIES ARE TO BE BROUGHT TO THE ATTENTION OF LOWFIELD TIMBER FRAMES IMMEDIATELY.

© THE CONTENTS OF THIS DRAWING ARE THE COPYRIGHT OF LOWFIELD TIMBER FRAMES. IT MUST NOT BE REPRODUCED NOR AMENDED BY A THIRD PARTY WITHOUT OUR WRITTEN PERMISSION

LOWFIELD TIMBER FRAMES LTD:
Registered in England & Wales
Company Number: 05847415

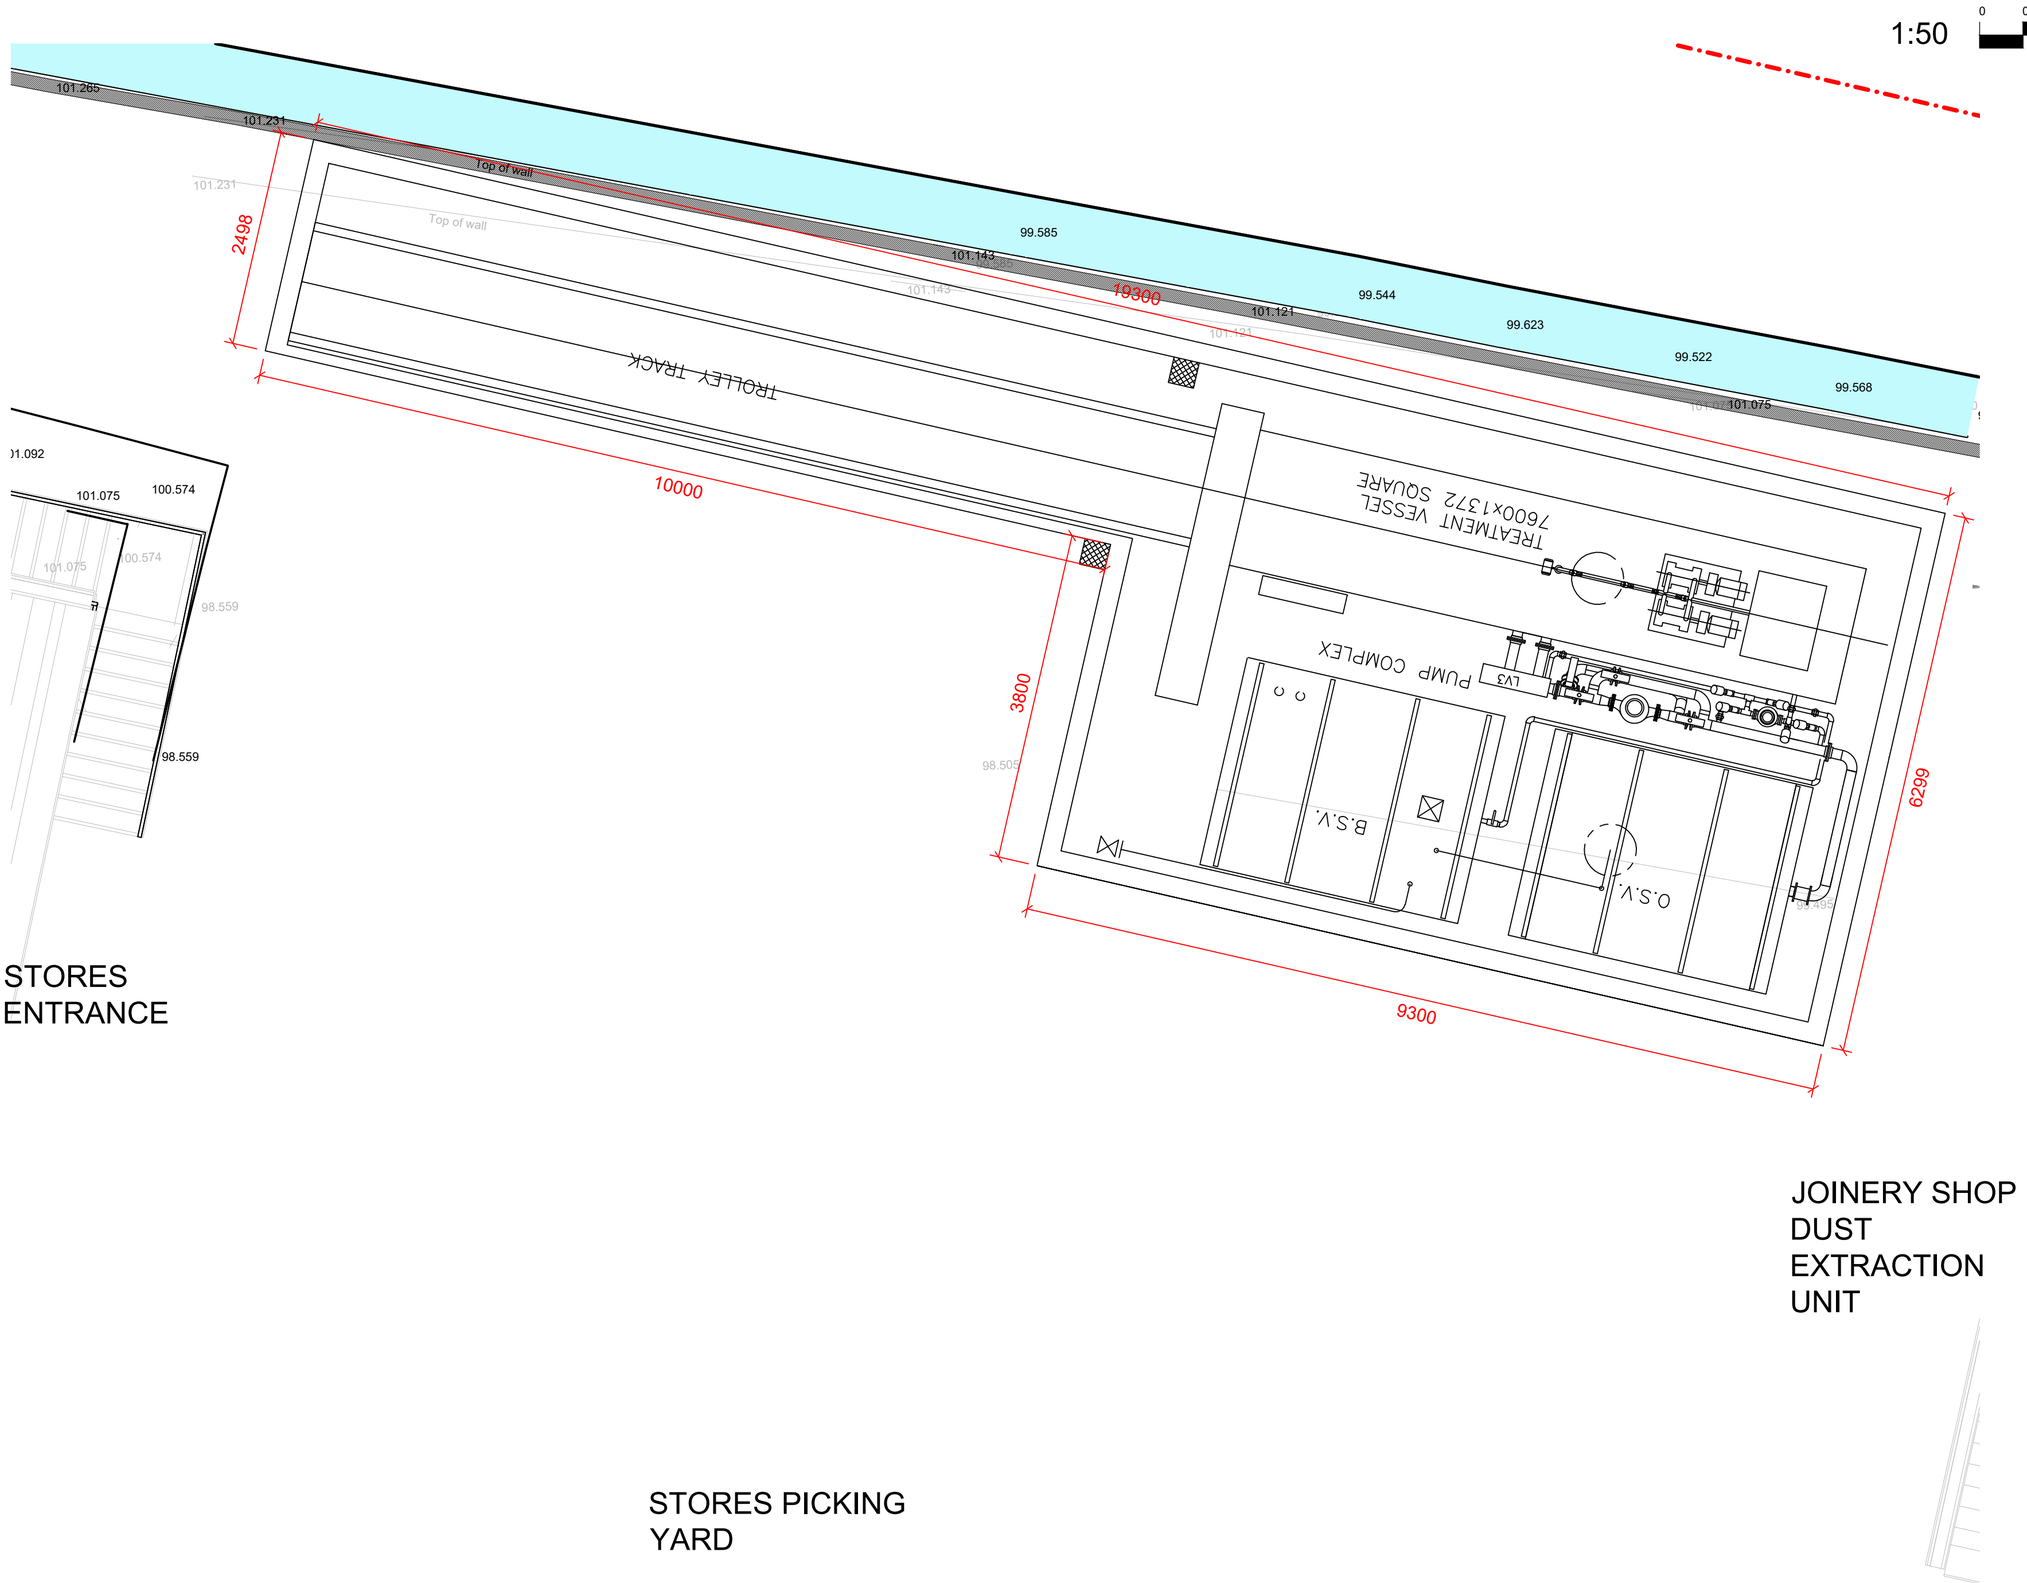

Rev.	Description	Date	Drw.
00	FIRST ISSUE	11.05.2026	JPR

LOWFIELD TIMBER FRAMES

Lowfield, Marton, Welshpool, Powys, SY21 8JX

Tel: 01743 891 922
Fax: 01743 892 003
lowfieldtimberframes.co.uk

Client
SJ ROBERTS GROUP
LOWFIELD TIMBER FRAMES

Project
TFC - XXXX
TIMBER TREATMENT PLANT

Drawing Title
TREATMENT TANK LAYOUT PLAN

Drawing Status
FOR DISCUSSION

Drawing No.	Revision
0002	00

Drawn	Paper Size	Scale	Date
JPR	A2	1:50	MAY 2026

NOTES

ALL DIMENSIONS TO BE CHECKED AND CONFIRMED PRIOR TO ANY WORKS OR FABRICATION.

DO NOT SCALE OFF THIS DRAWING.

ANY ERRORS, OMISSIONS OR DISCREPANCIES ARE TO BE BROUGHT TO THE ATTENTION OF LOWFIELD TIMBER FRAMES IMMEDIATELY.

© THE CONTENTS OF THIS DRAWING ARE THE COPYRIGHT OF LOWFIELD TIMBER FRAMES. IT MUST NOT BE REPRODUCED NOR AMENDED BY A THIRD PARTY WITHOUT OUR WRITTEN PERMISSION

LOWFIELD TIMBER FRAMES LTD:
Registered in England & Wales
Company Number: 05847415

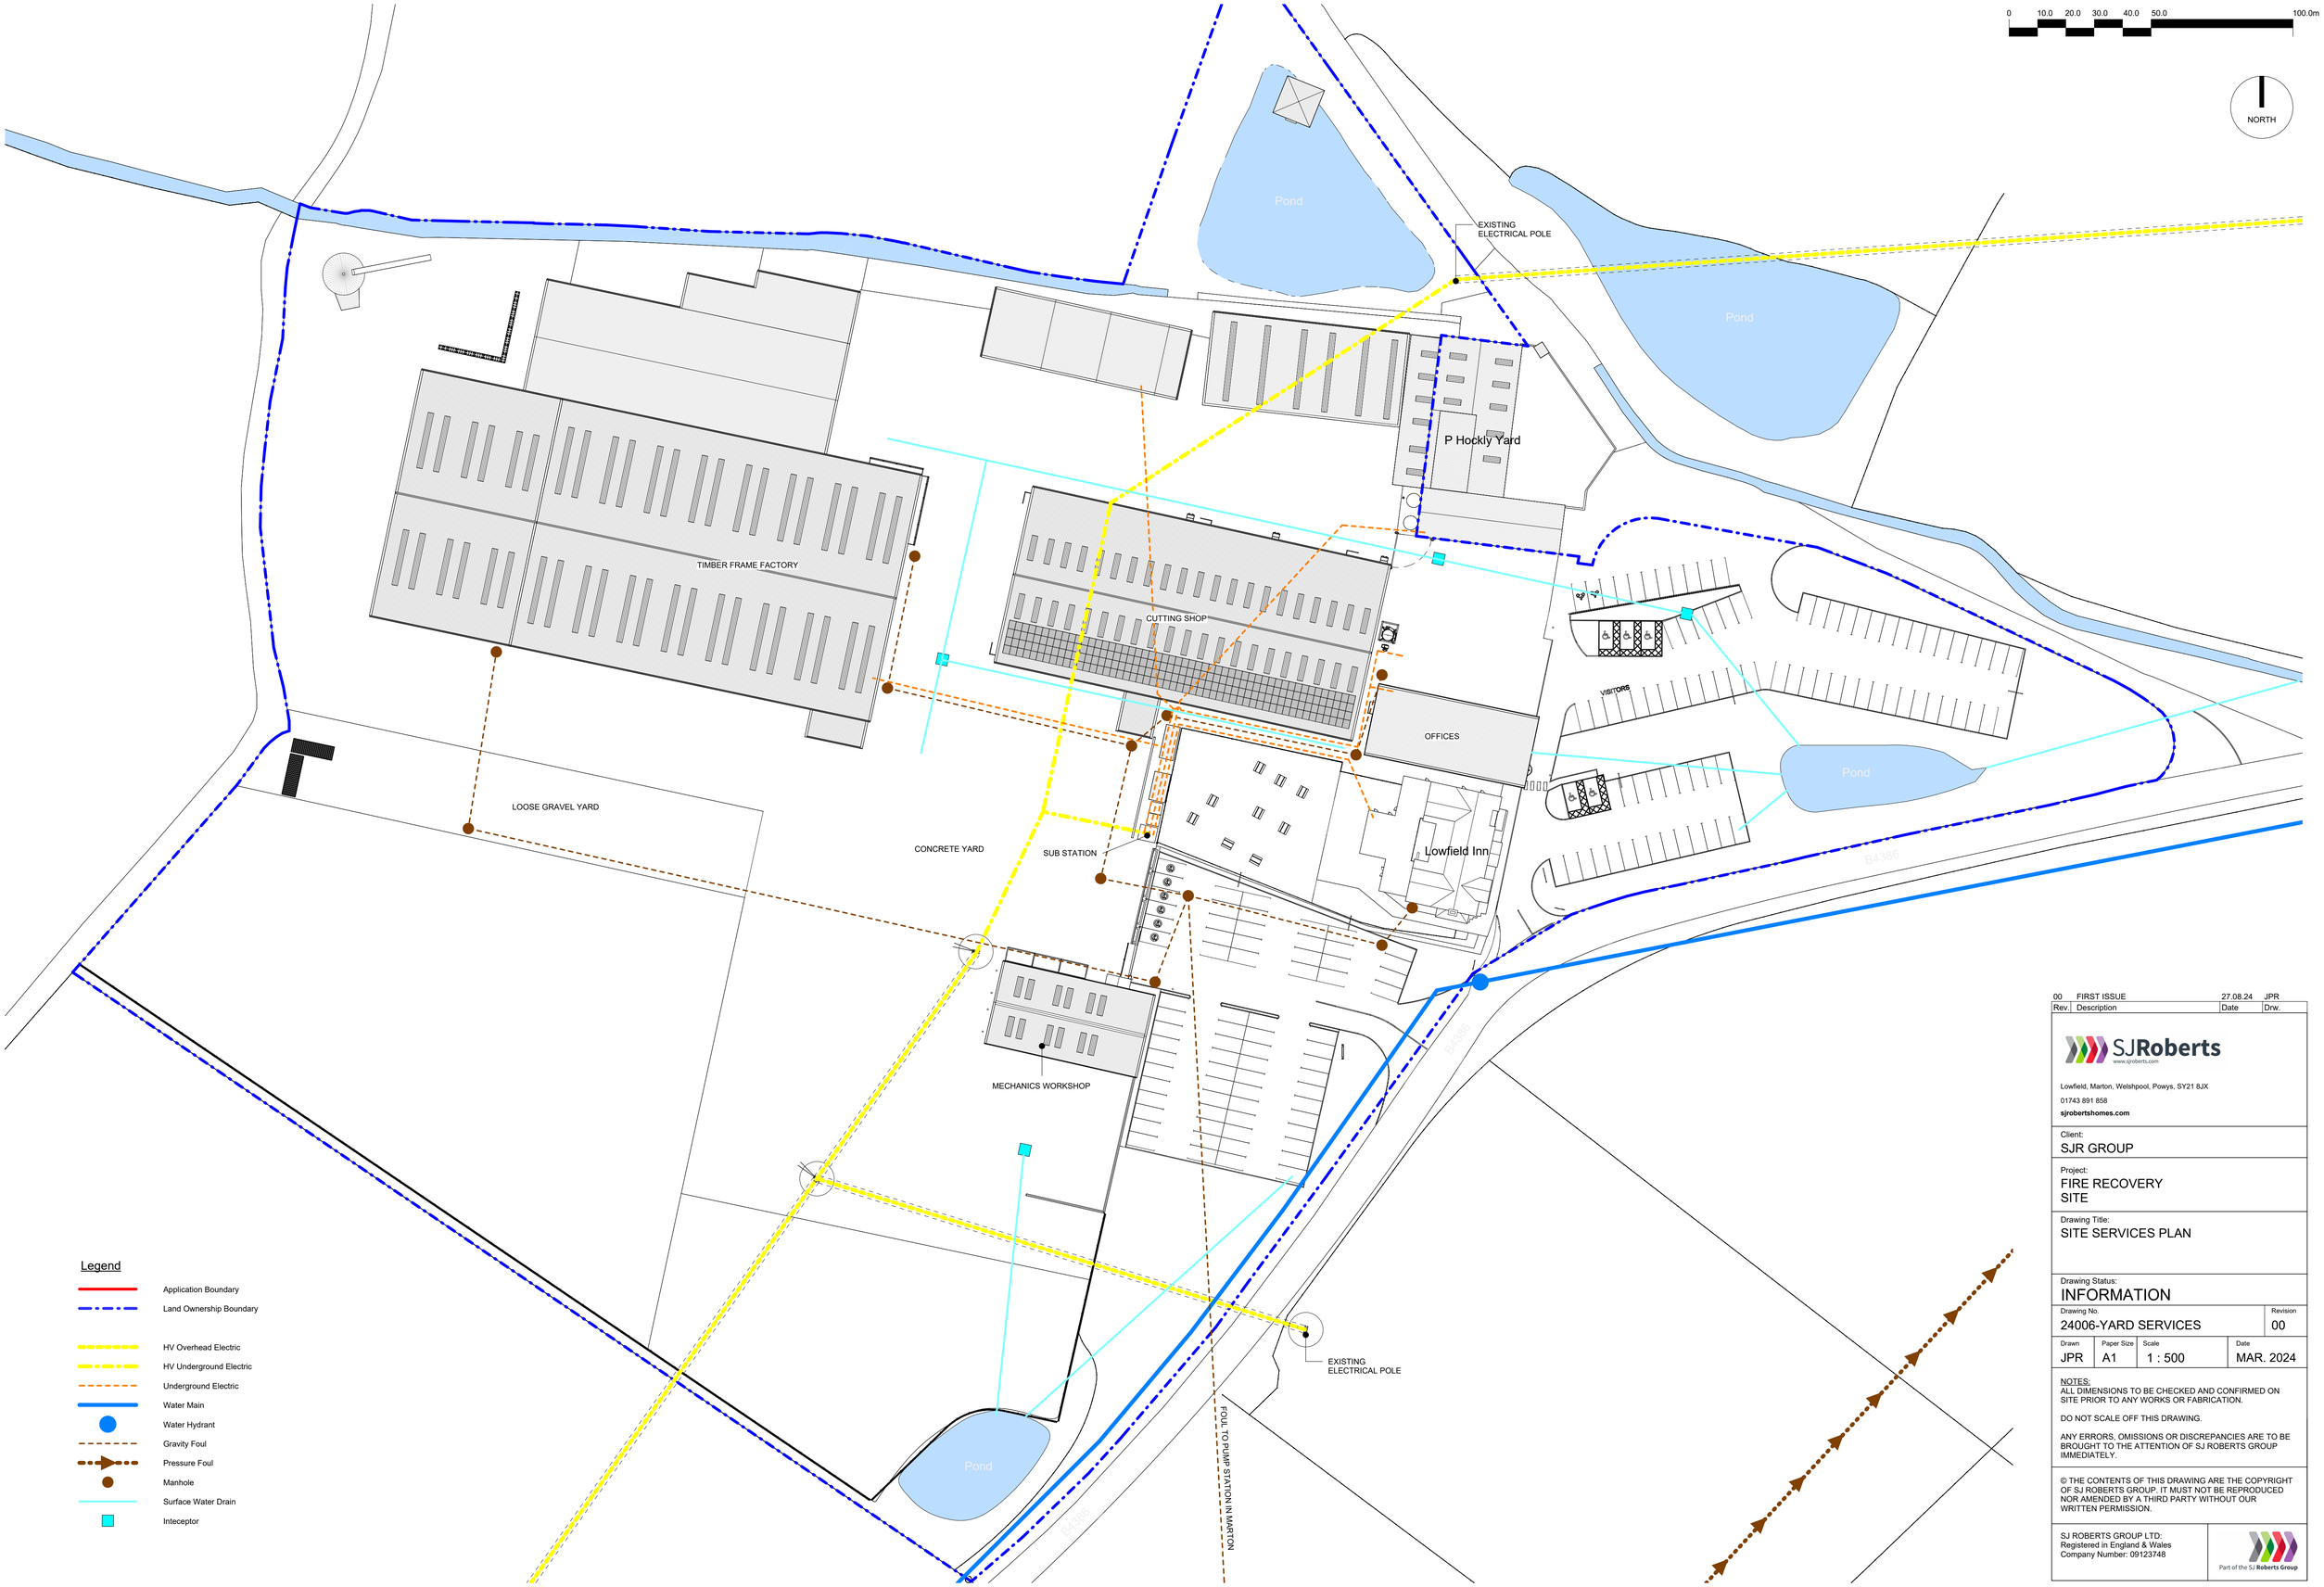

Rev.	Description	Date	Drw.
00	FIRST ISSUE	27.08.24	JPR

SJRoberts
www.sjroberts.com

Lowfield, Marton, Welshpool, Powys, SY21 8JX
01743 891 858
sjrobertshomes.com

Client:
SJR GROUP

Project:
FIRE RECOVERY
SITE

Drawing Title:
SITE SERVICES PLAN

Drawing Status:
INFORMATION

Drawing No.	Revision
24006-YARD SERVICES	00

Drawn	Paper Size	Scale	Date
JPR	A1	1 : 500	MAR. 2024

NOTES:
ALL DIMENSIONS TO BE CHECKED AND CONFIRMED ON SITE PRIOR TO ANY WORKS OR FABRICATION.

DO NOT SCALE OFF THIS DRAWING.

ANY ERRORS, OMISSIONS OR DISCREPANCIES ARE TO BE BROUGHT TO THE ATTENTION OF SJ ROBERTS GROUP IMMEDIATELY.

© THE CONTENTS OF THIS DRAWING ARE THE COPYRIGHT OF SJ ROBERTS GROUP. IT MUST NOT BE REPRODUCED NOR AMENDED BY A THIRD PARTY WITHOUT OUR WRITTEN PERMISSION.

SJ ROBERTS GROUP LTD:
Registered in England & Wales
Company Number: 09123748

Part of the SJ Roberts Group

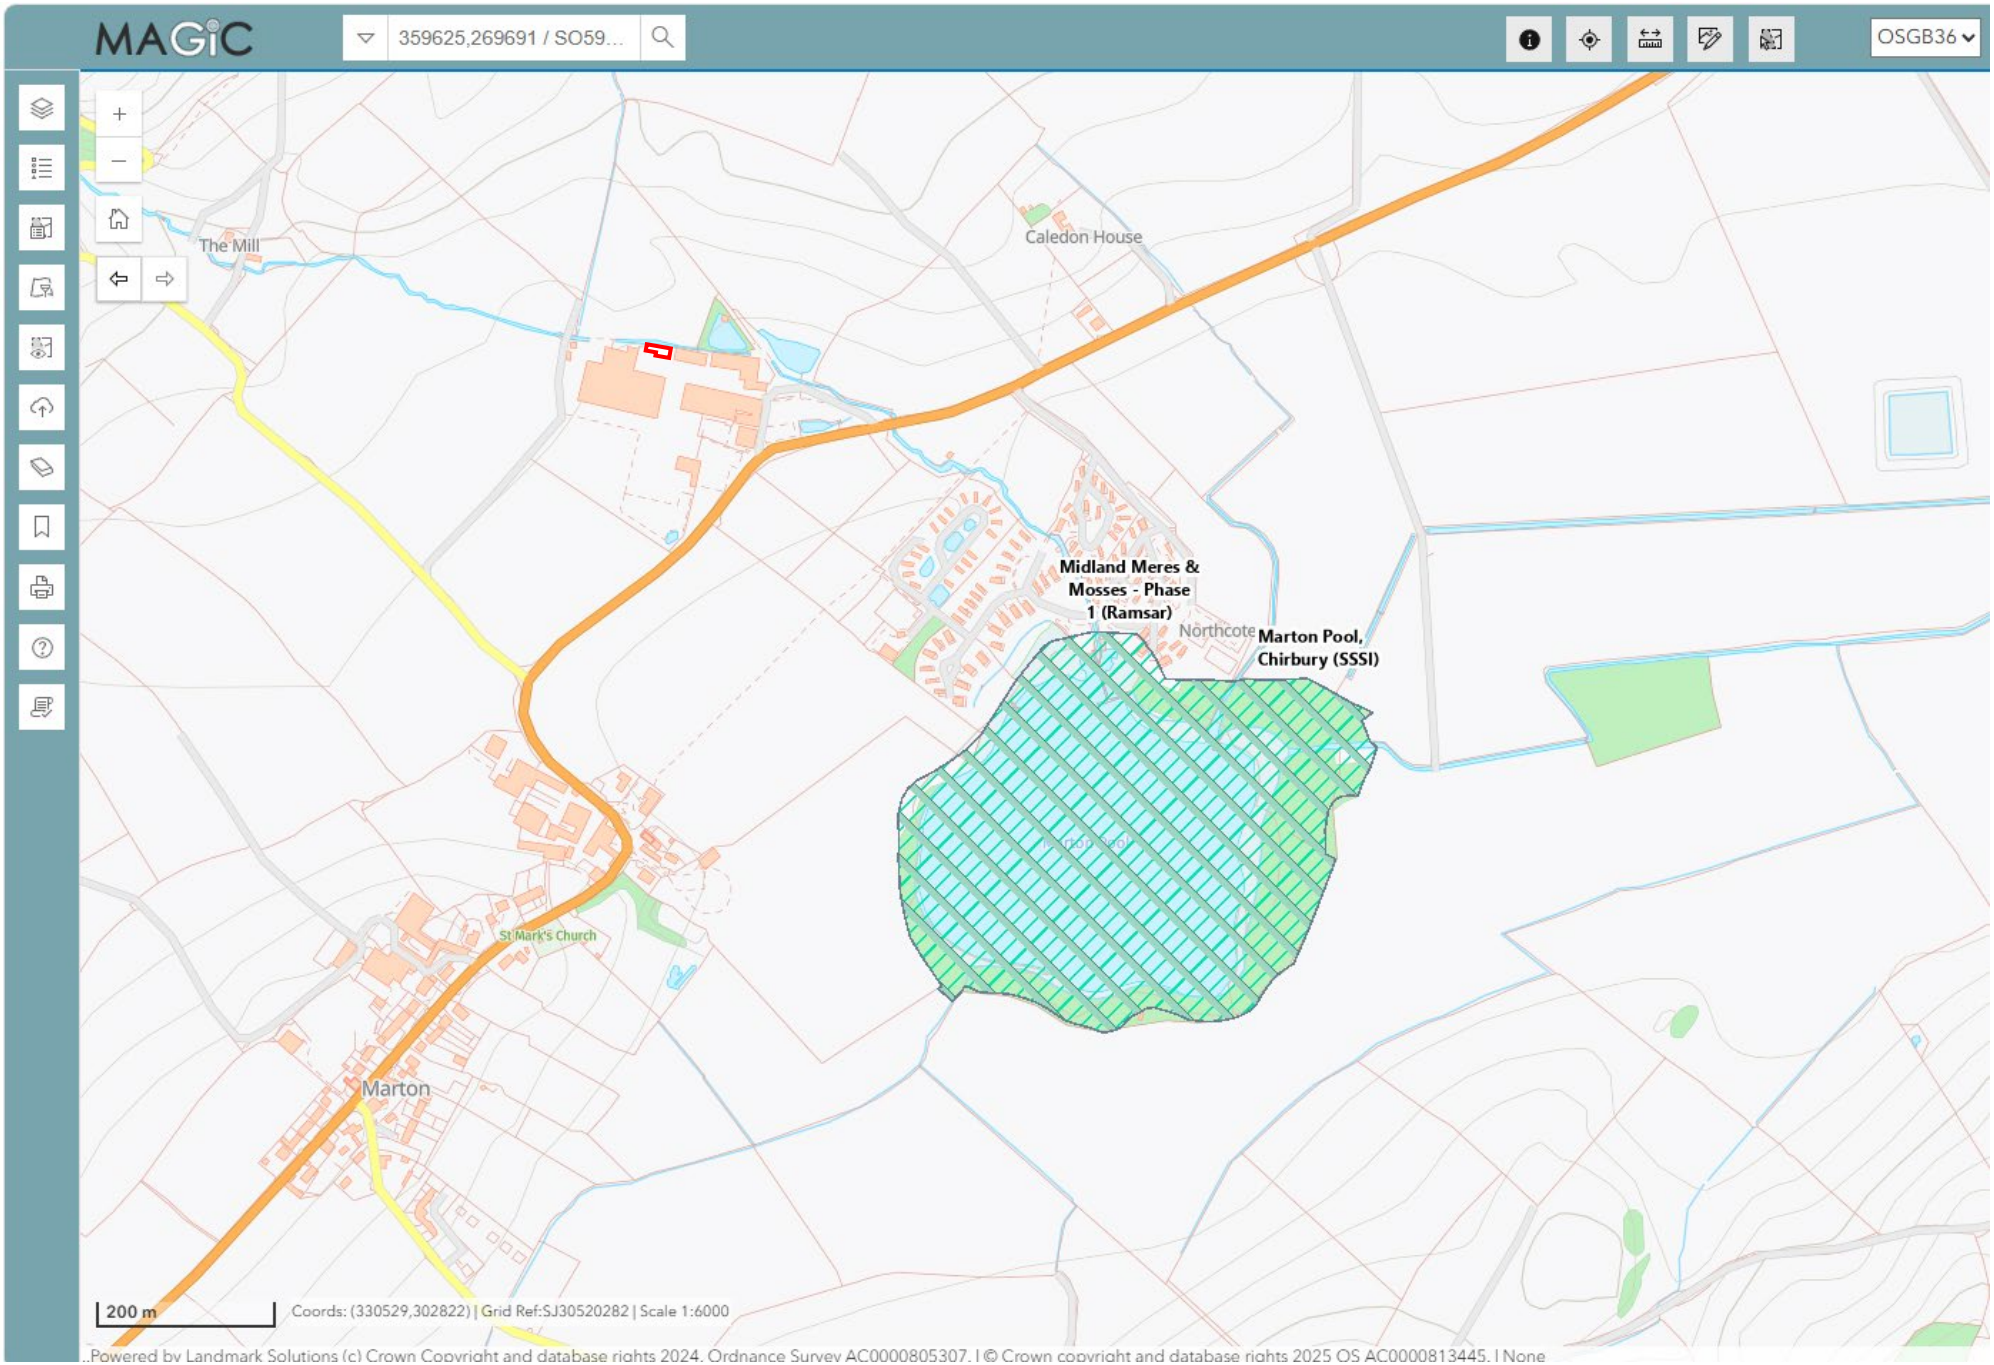
MAGiC
359625,269691 / SO59...
OSGB36
The Mill
Caledon House
Midland Meres & Mosses - Phase 1 (Ramsar)
Northcote
Marton Pool, Chirbury (SSSI)
St Mark's Church
Marton
200 m
Coords: (330529,302822) | Grid Ref:SJ30520282 | Scale 1:6000
Powered by Landmark Solutions (c) Crown Copyright and database rights 2024. Ordnance Survey AC0000805307. | © Crown copyright and database rights 2025 OS AC0000813445. | None

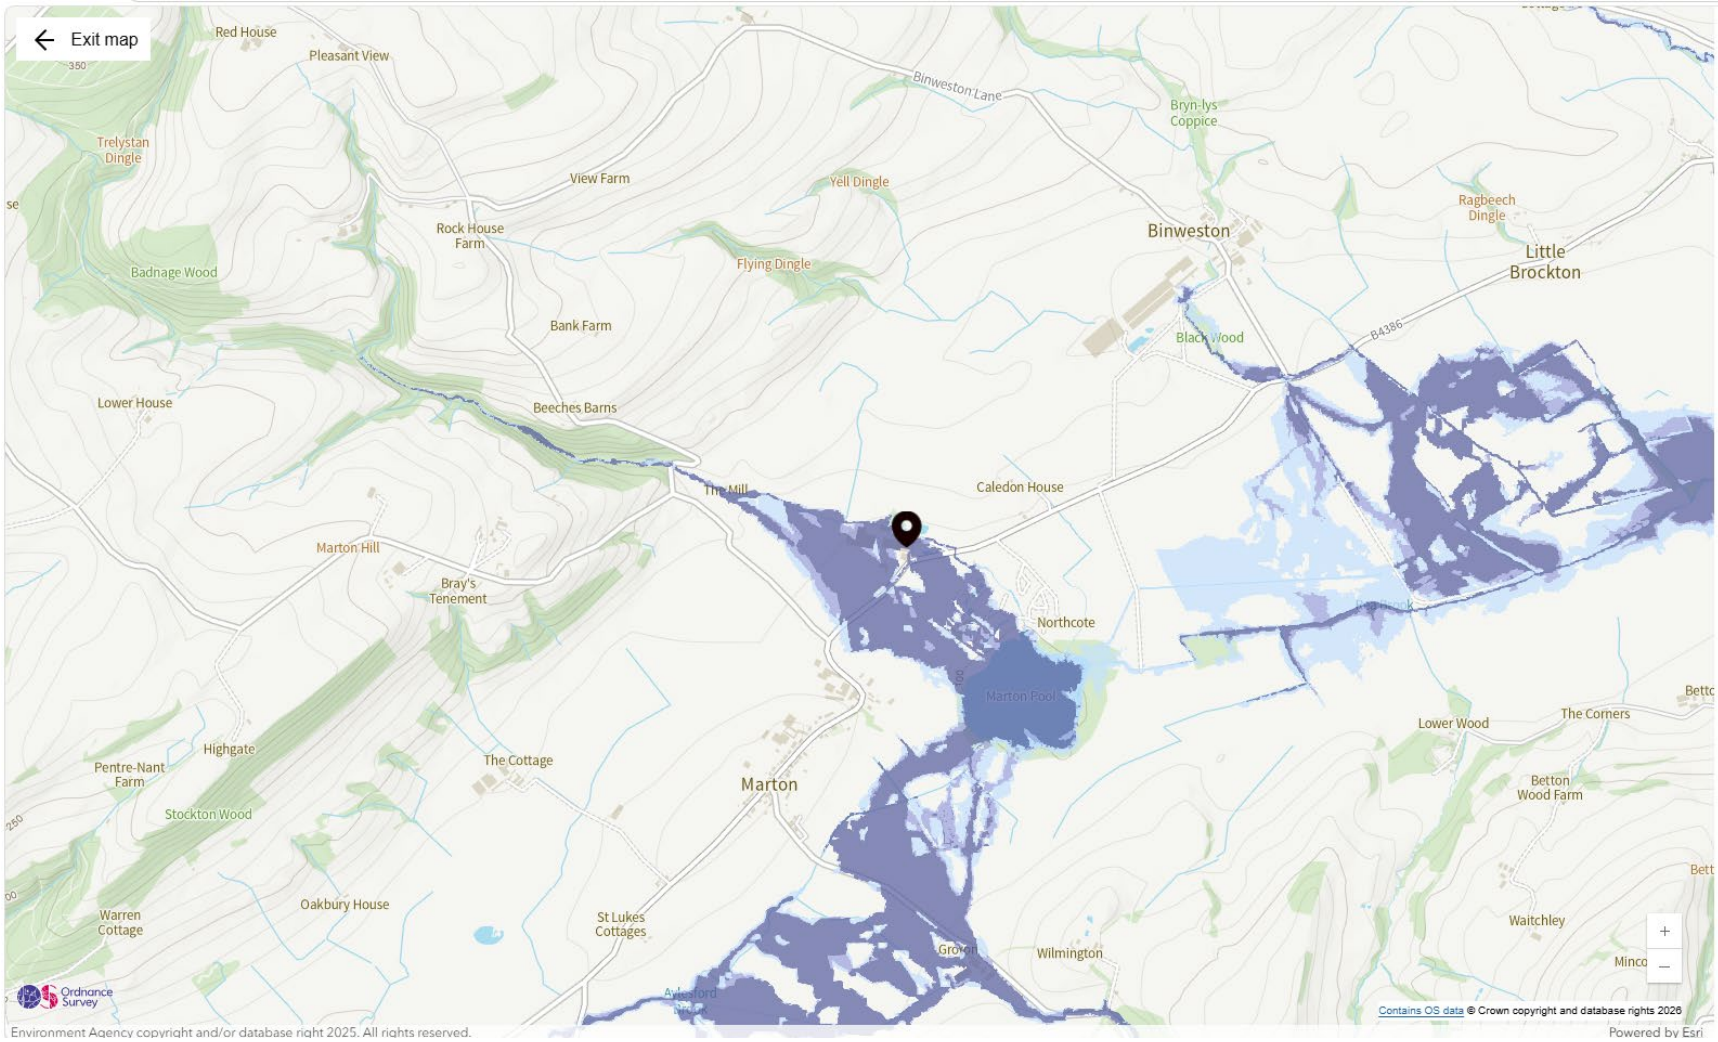

Rivers and sea map

Yearly chance of flooding

- Flood area (extent)

Yearly chance of flooding between 2036 and 2069

- Flood area (extent)
  - High chance
  - Medium chance
  - Low chance
  - Very low chance
  - No data available

Map details

- [x] Show flooding
- [x] Selected address