


--- SITE BOUNDARY
--- TREATMENT TANK BOUNDARY

01	REVISED FOLLOWING COMMENTS	28.08.2026	JPR
00	FIRST ISSUE	11.05.2026	JPR

Rev.	Description	Date	Drw.
------	-------------	------	------

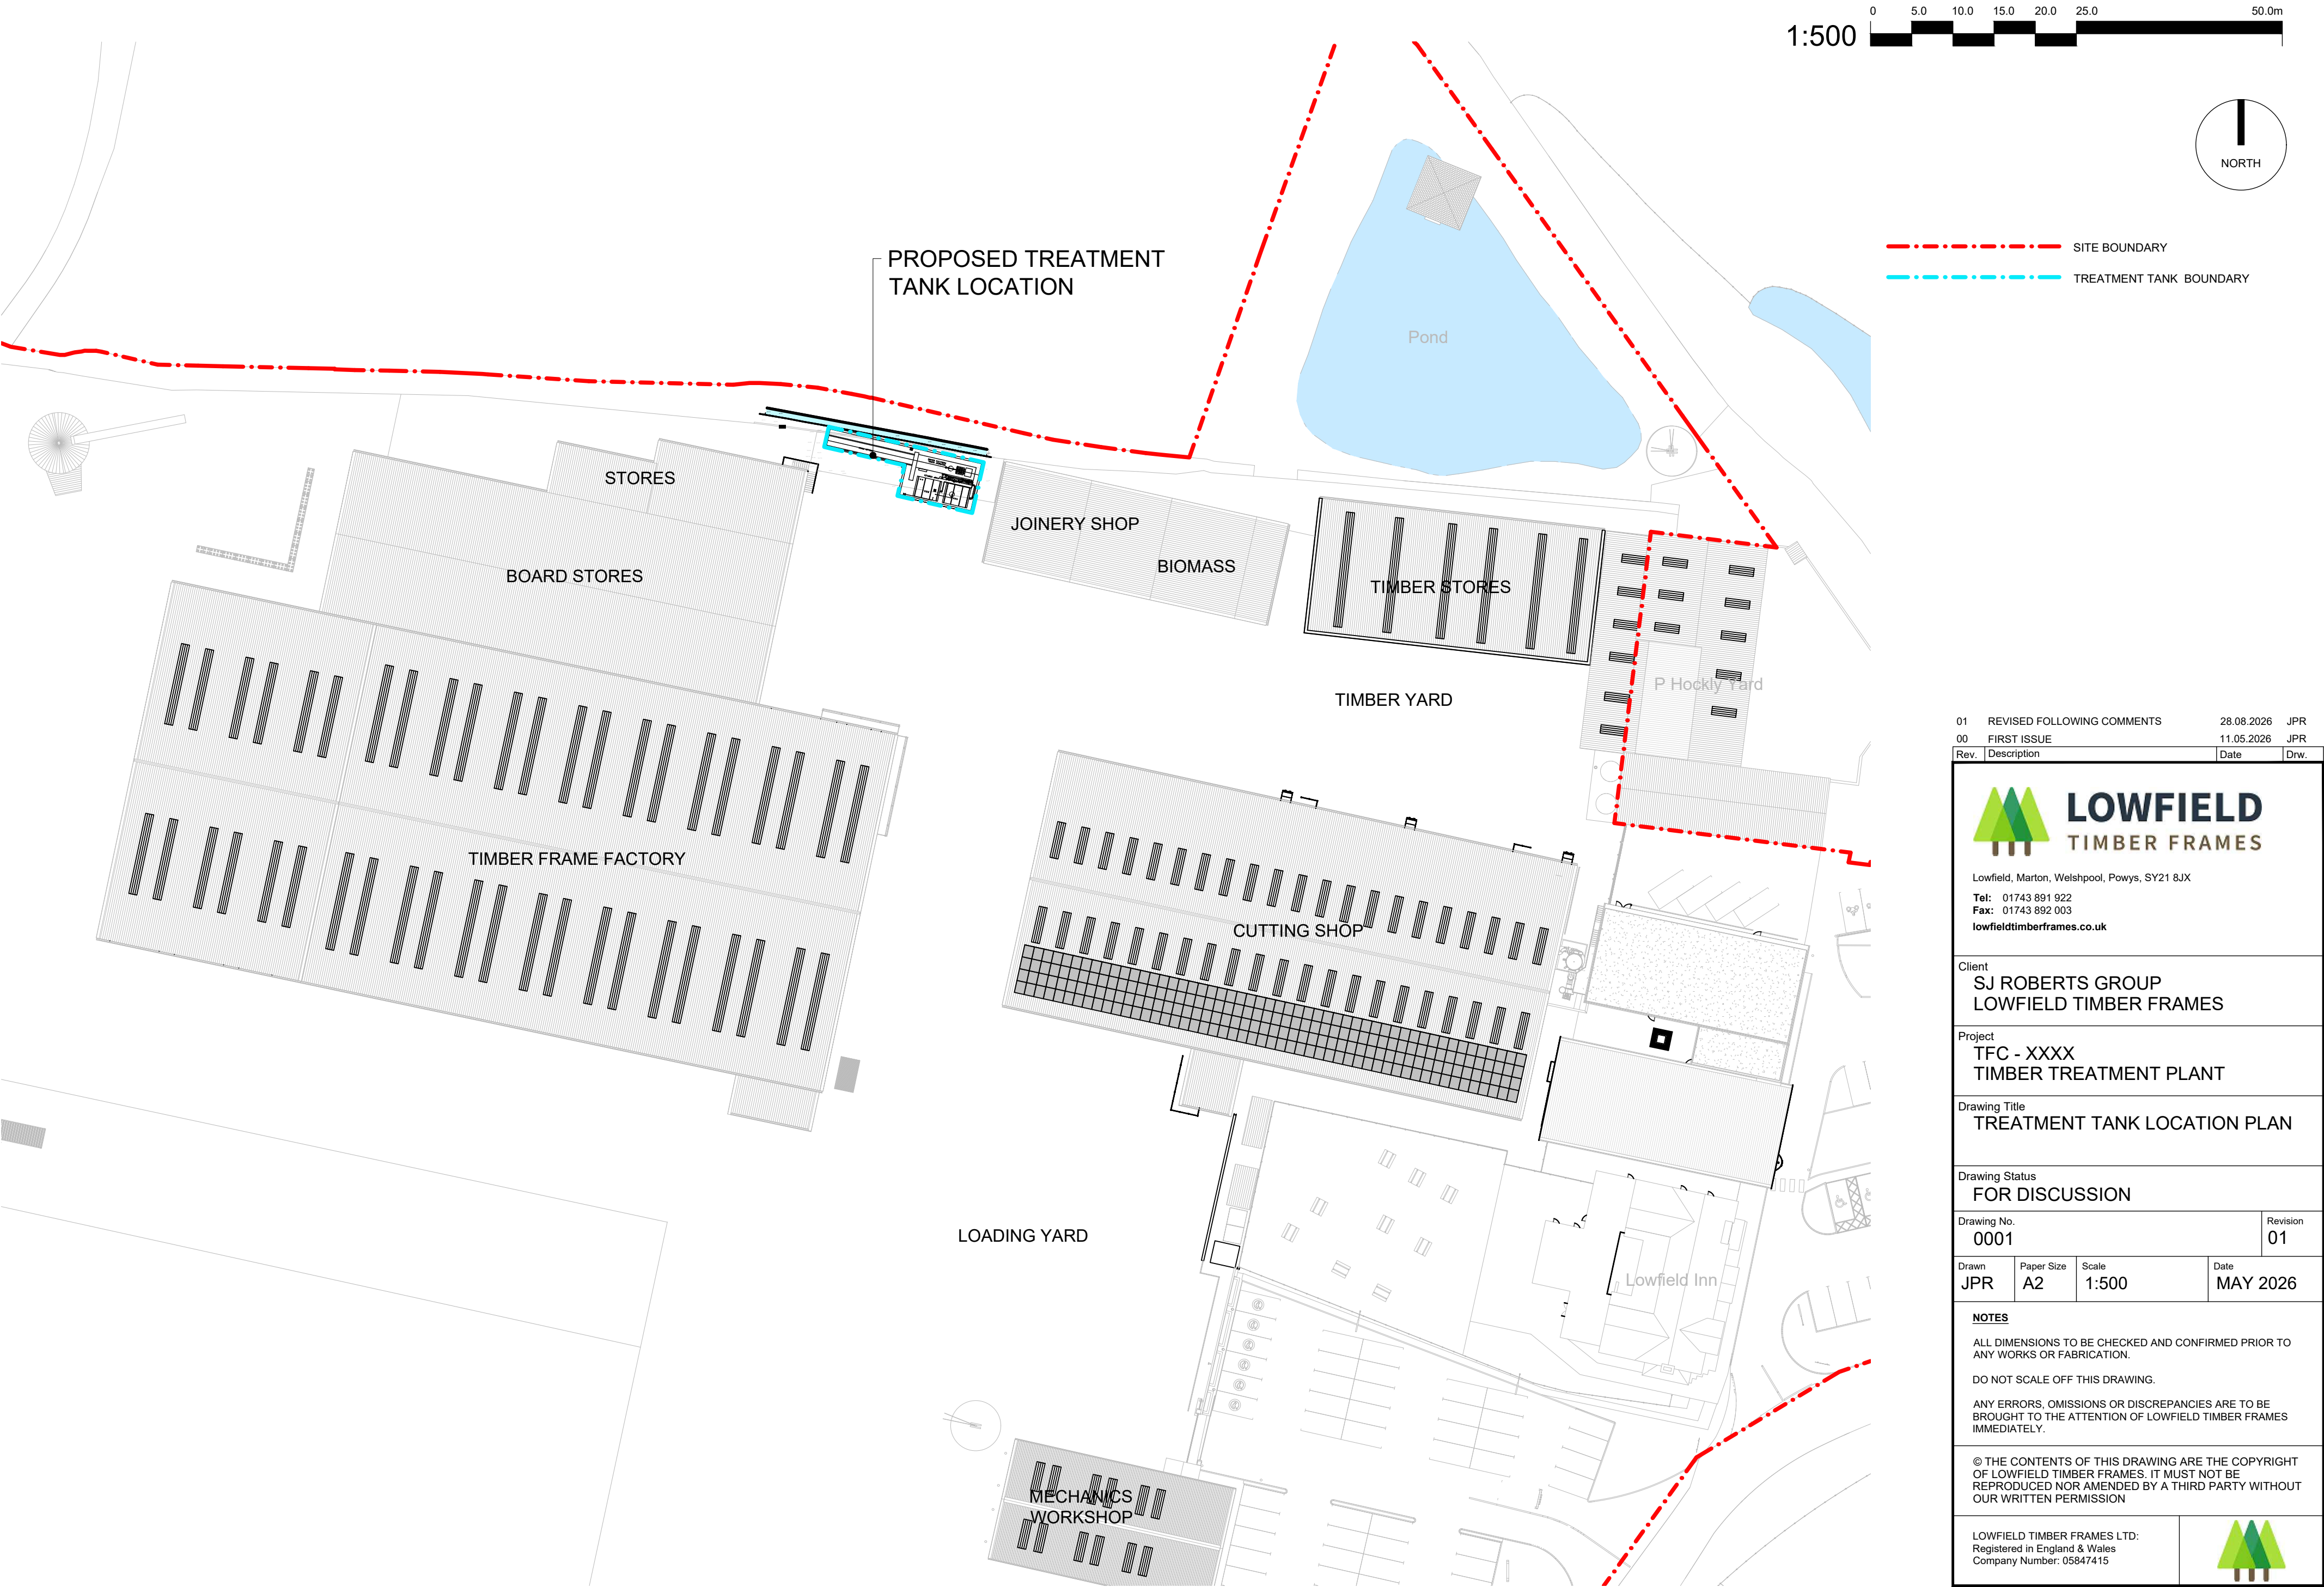

LOWFIELD
TIMBER FRAMES

Lowfield, Marton, Welshpool, Powys, SY21 8JX
Tel: 01743 891 922
Fax: 01743 892 003
lowfieldtimberframes.co.uk

Client
SJ ROBERTS GROUP
LOWFIELD TIMBER FRAMES

Project
TFC - XXXX
TIMBER TREATMENT PLANT

Drawing Title
TREATMENT TANK LOCATION PLAN

Drawing Status
FOR DISCUSSION

Drawing No. 0001		Revision 01
Drawn JPR	Paper Size A2	Scale 1:500
Date MAY 2026		

NOTES

ALL DIMENSIONS TO BE CHECKED AND CONFIRMED PRIOR TO ANY WORKS OR FABRICATION.



DO NOT SCALE OFF THIS DRAWING.

ANY ERRORS, OMISSIONS OR DISCREPANCIES ARE TO BE BROUGHT TO THE ATTENTION OF LOWFIELD TIMBER FRAMES IMMEDIATELY.

© THE CONTENTS OF THIS DRAWING ARE THE COPYRIGHT OF LOWFIELD TIMBER FRAMES. IT MUST NOT BE REPRODUCED NOR AMENDED BY A THIRD PARTY WITHOUT OUR WRITTEN PERMISSION

LOWFIELD TIMBER FRAMES LTD:
Registered in England & Wales
Company Number: 05847415



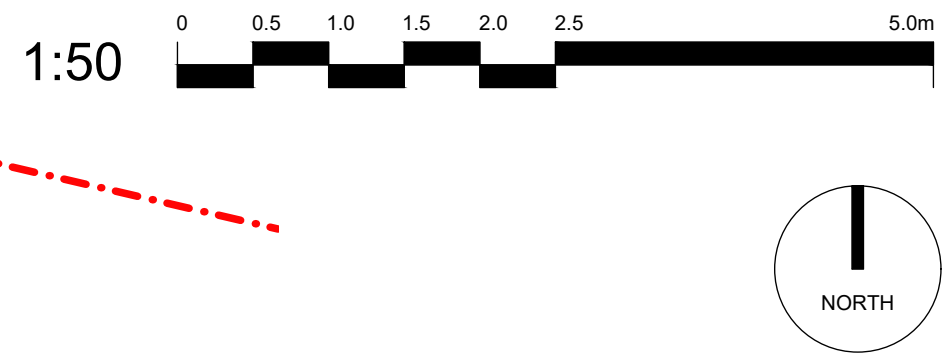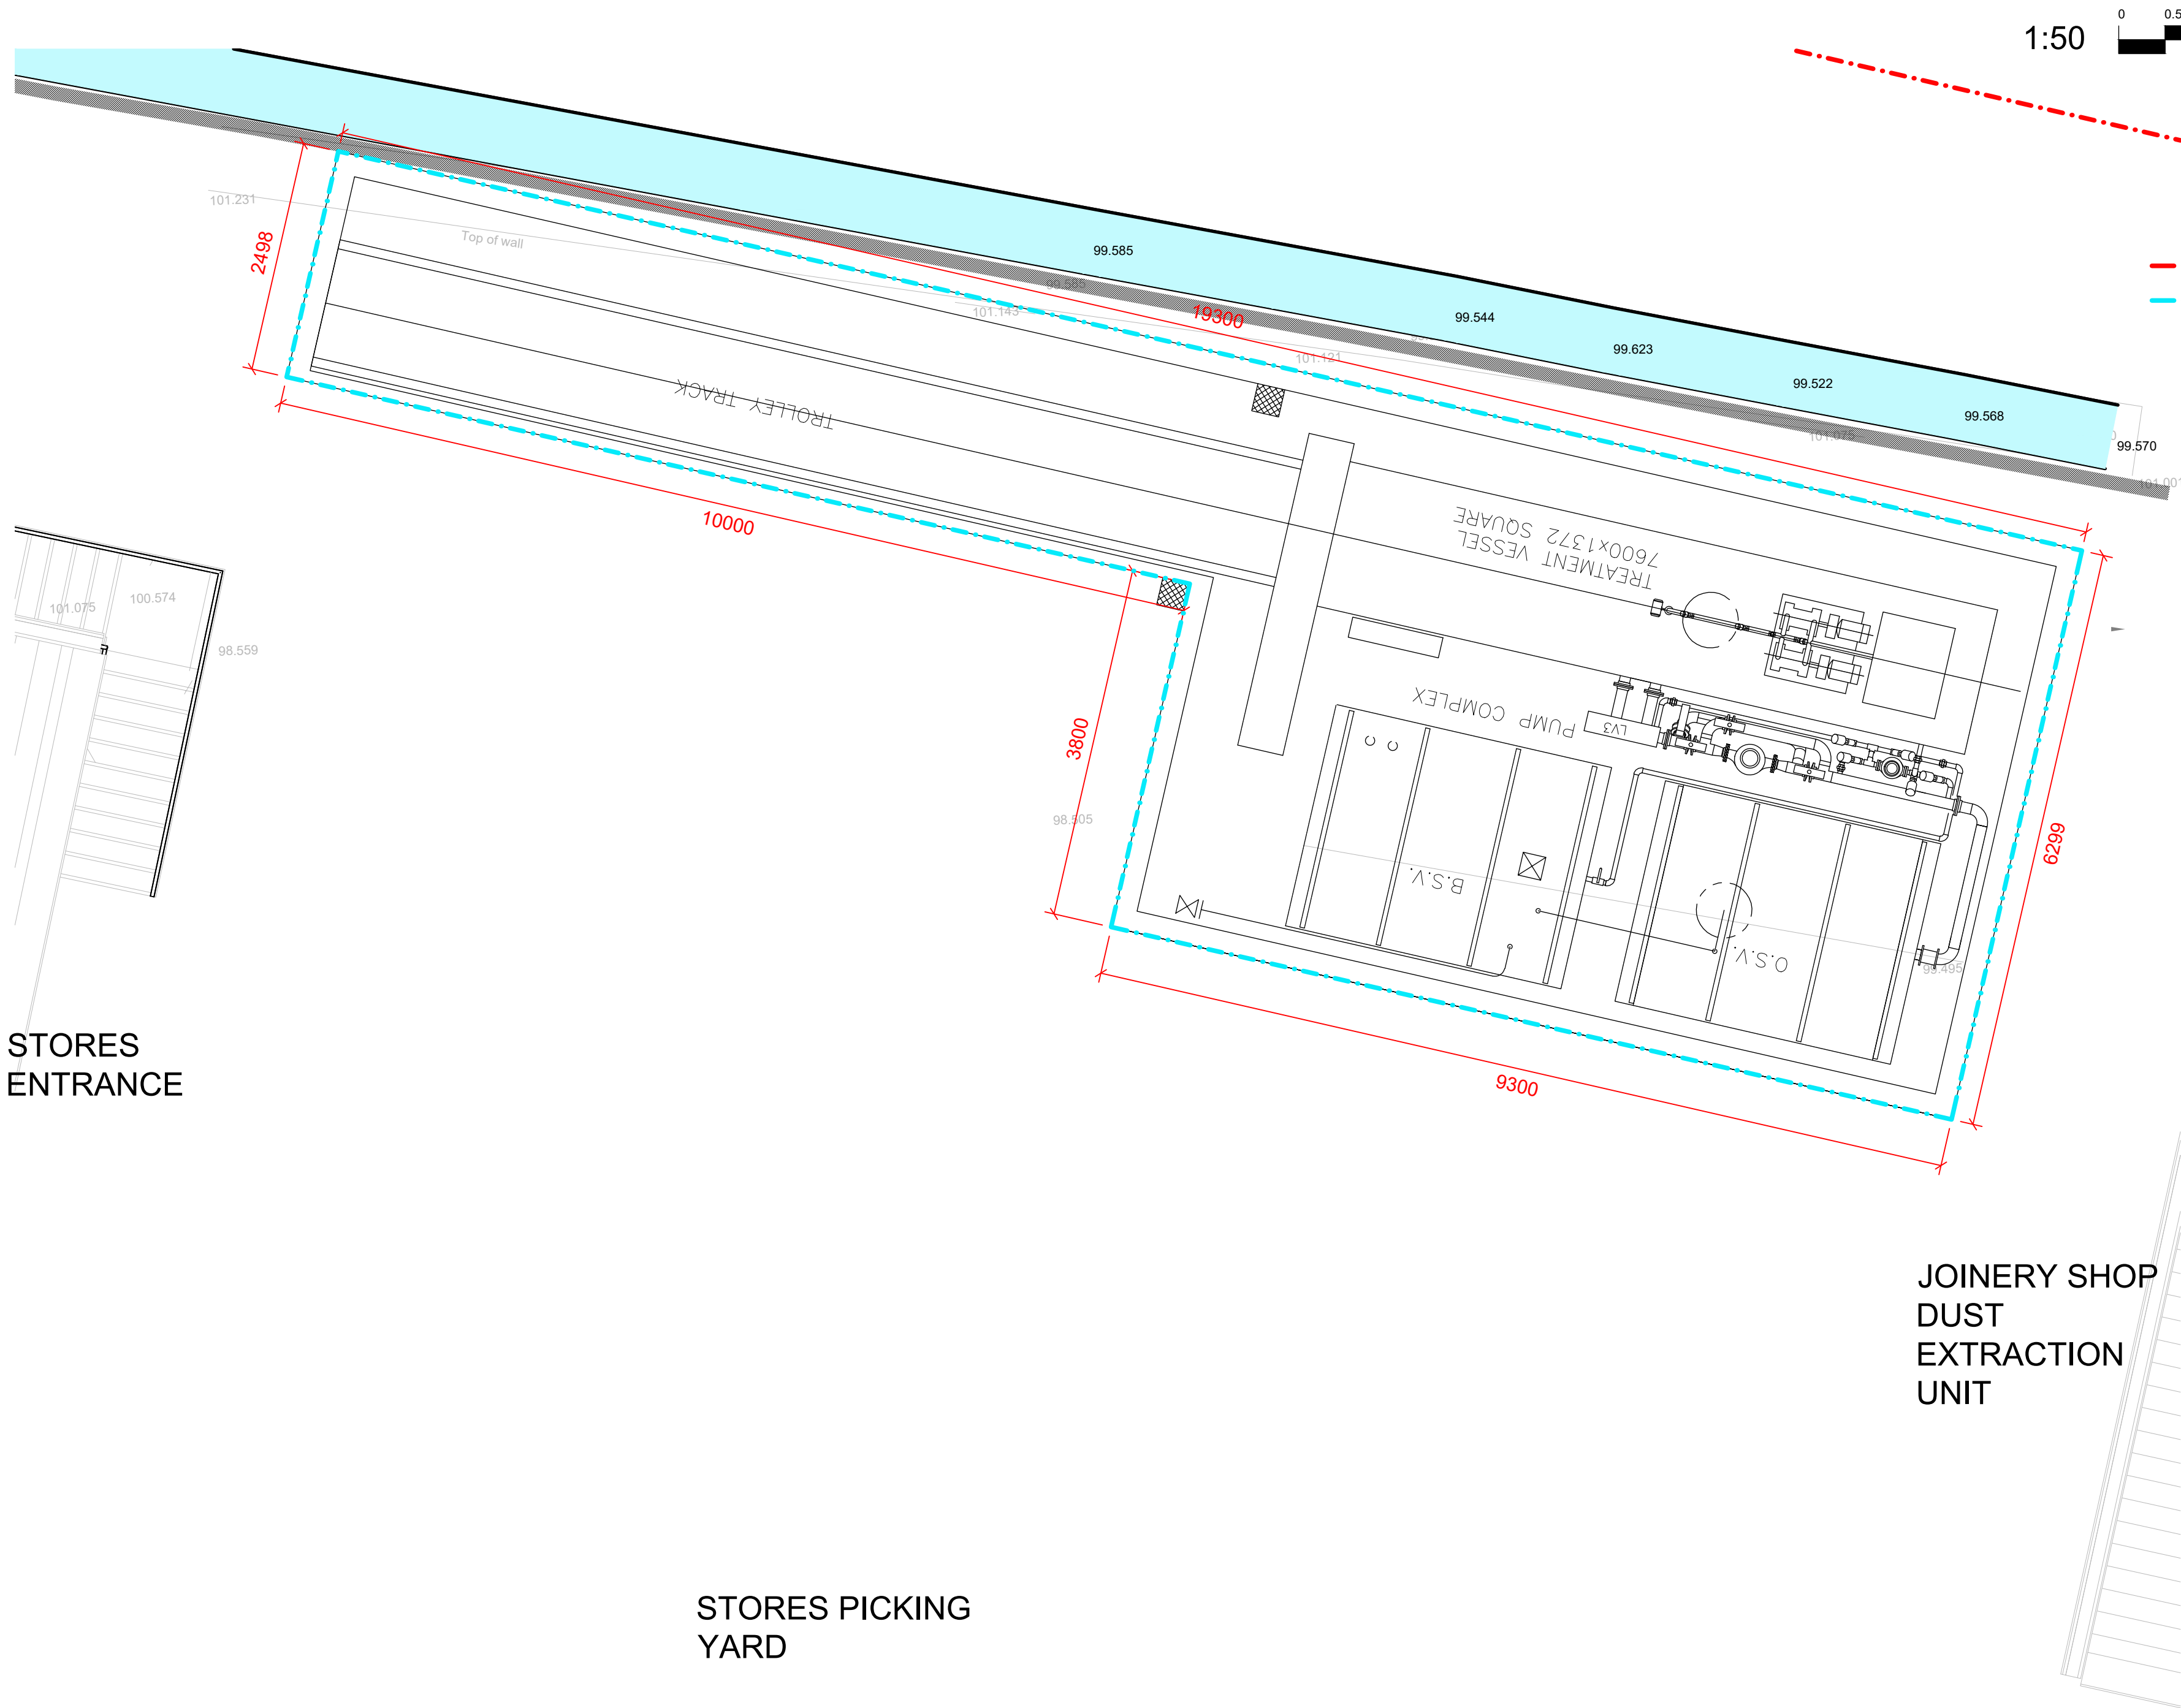

--- SITE BOUNDARY
--- TREATMENT TANK BOUNDARY

01	REVISED FOLLOWING COMMENTS	28.08.2026	JPR
00	FIRST ISSUE	11.05.2026	JPR

Rev.	Description	Date	Drw.
------	-------------	------	------



LOWFIELD
TIMBER FRAMES

Lowfield, Marton, Welshpool, Powys, SY21 8JX
Tel: 01743 891 922
Fax: 01743 892 003
lowfieldtimberframes.co.uk

Client
SJ ROBERTS GROUP
LOWFIELD TIMBER FRAMES

Project
TFC - XXXX
TIMBER TREATMENT PLANT

Drawing Title
TREATMENT TANK LAYOUT PLAN

Drawing Status
FOR DISCUSSION

Drawing No. 0002		Revision 01
Drawn JPR	Paper Size A2	Scale 1:50
Date MAY 2026		

NOTES

ALL DIMENSIONS TO BE CHECKED AND CONFIRMED PRIOR TO ANY WORKS OR FABRICATION.




DO NOT SCALE OFF THIS DRAWING.

ANY ERRORS, OMISSIONS OR DISCREPANCIES ARE TO BE BROUGHT TO THE ATTENTION OF LOWFIELD TIMBER FRAMES IMMEDIATELY.

© THE CONTENTS OF THIS DRAWING ARE THE COPYRIGHT OF LOWFIELD TIMBER FRAMES. IT MUST NOT BE REPRODUCED NOR AMENDED BY A THIRD PARTY WITHOUT OUR WRITTEN PERMISSION

LOWFIELD TIMBER FRAMES LTD:
Registered in England & Wales
Company Number: 05847415



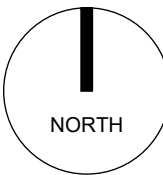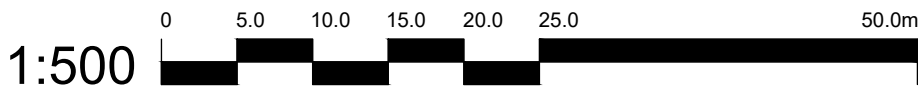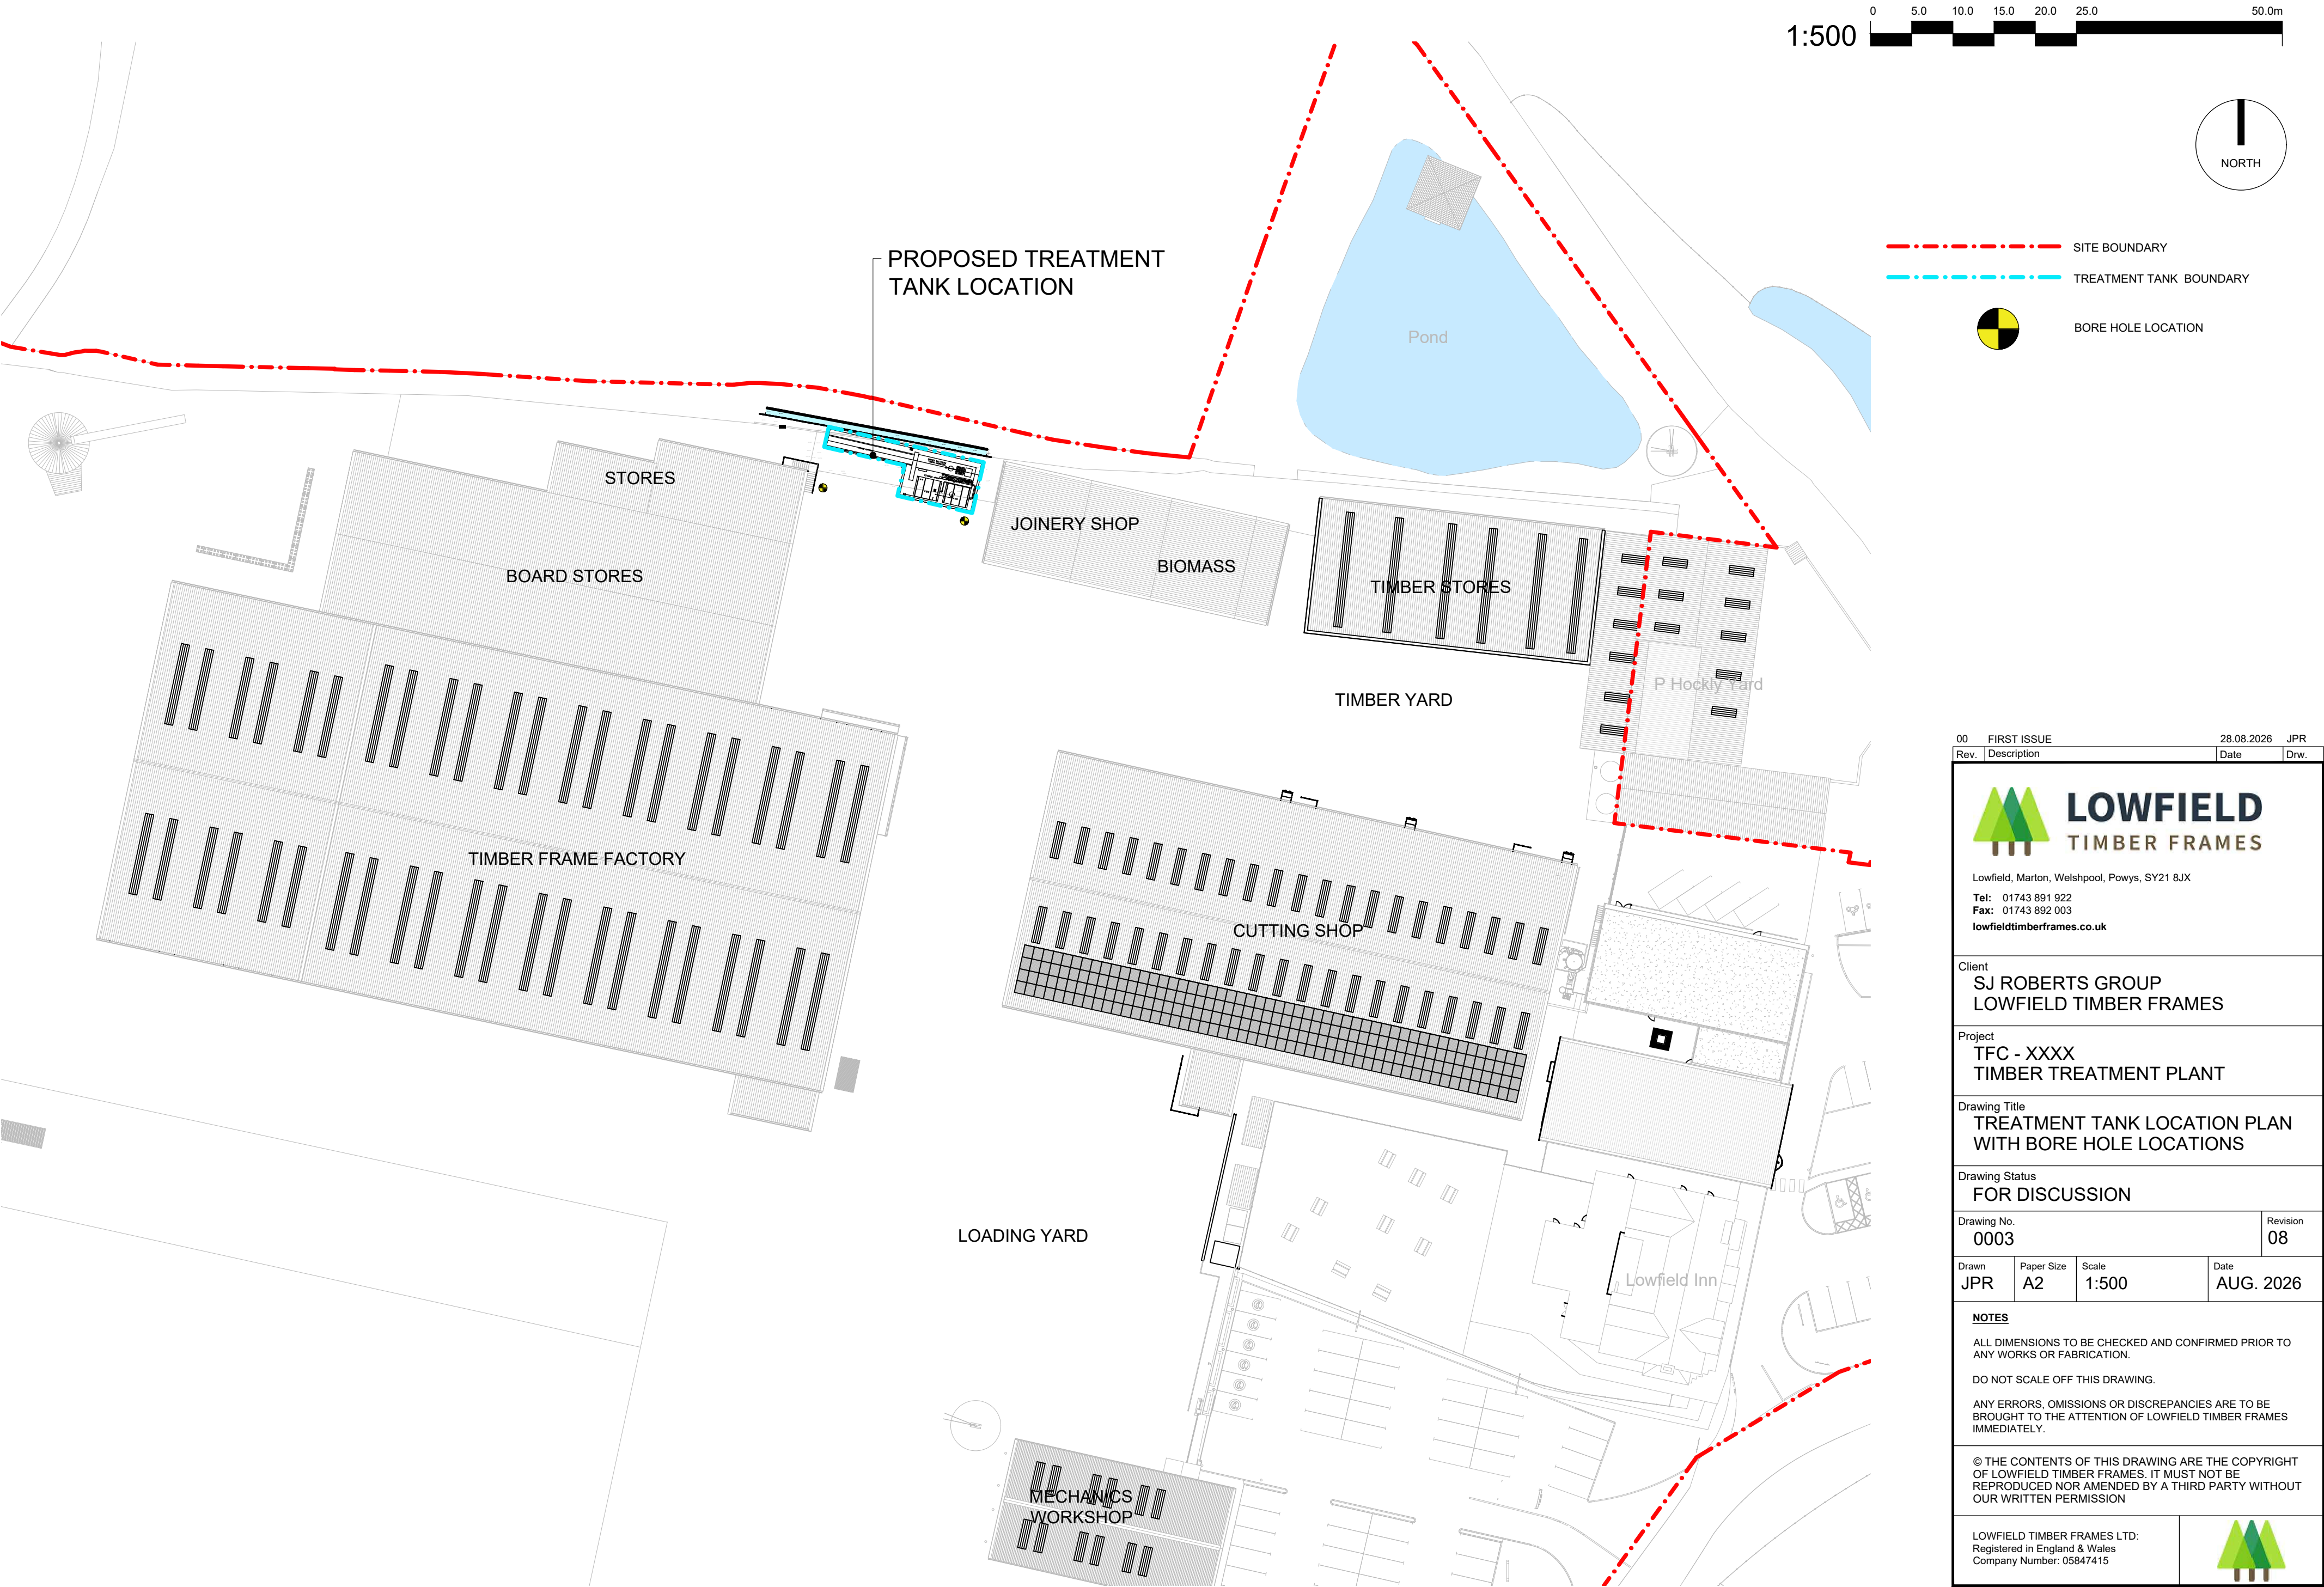

- SITE BOUNDARY
- TREATMENT TANK BOUNDARY
- BORE HOLE LOCATION

00	FIRST ISSUE	28.08.2026	JPR
Rev.	Description	Date	Drw.



LOWFIELD
TIMBER FRAMES

Lowfield, Marton, Welshpool, Powys, SY21 8JX

Tel: 01743 891 922
Fax: 01743 892 003
lowfieldtimberframes.co.uk

Client
SJ ROBERTS GROUP
LOWFIELD TIMBER FRAMES

Project
TFC - XXXX
TIMBER TREATMENT PLANT

Drawing Title
TREATMENT TANK LOCATION PLAN
WITH BORE HOLE LOCATIONS

Drawing Status
FOR DISCUSSION

Drawing No.	Revision
0003	08

Drawn	Paper Size	Scale	Date
JPR	A2	1:500	AUG. 2026

NOTES

ALL DIMENSIONS TO BE CHECKED AND CONFIRMED PRIOR TO ANY WORKS OR FABRICATION.


DO NOT SCALE OFF THIS DRAWING.

ANY ERRORS, OMISSIONS OR DISCREPANCIES ARE TO BE BROUGHT TO THE ATTENTION OF LOWFIELD TIMBER FRAMES IMMEDIATELY.


© THE CONTENTS OF THIS DRAWING ARE THE COPYRIGHT OF LOWFIELD TIMBER FRAMES. IT MUST NOT BE REPRODUCED NOR AMENDED BY A THIRD PARTY WITHOUT OUR WRITTEN PERMISSION

LOWFIELD TIMBER FRAMES LTD:
Registered in England & Wales
Company Number: 05847415




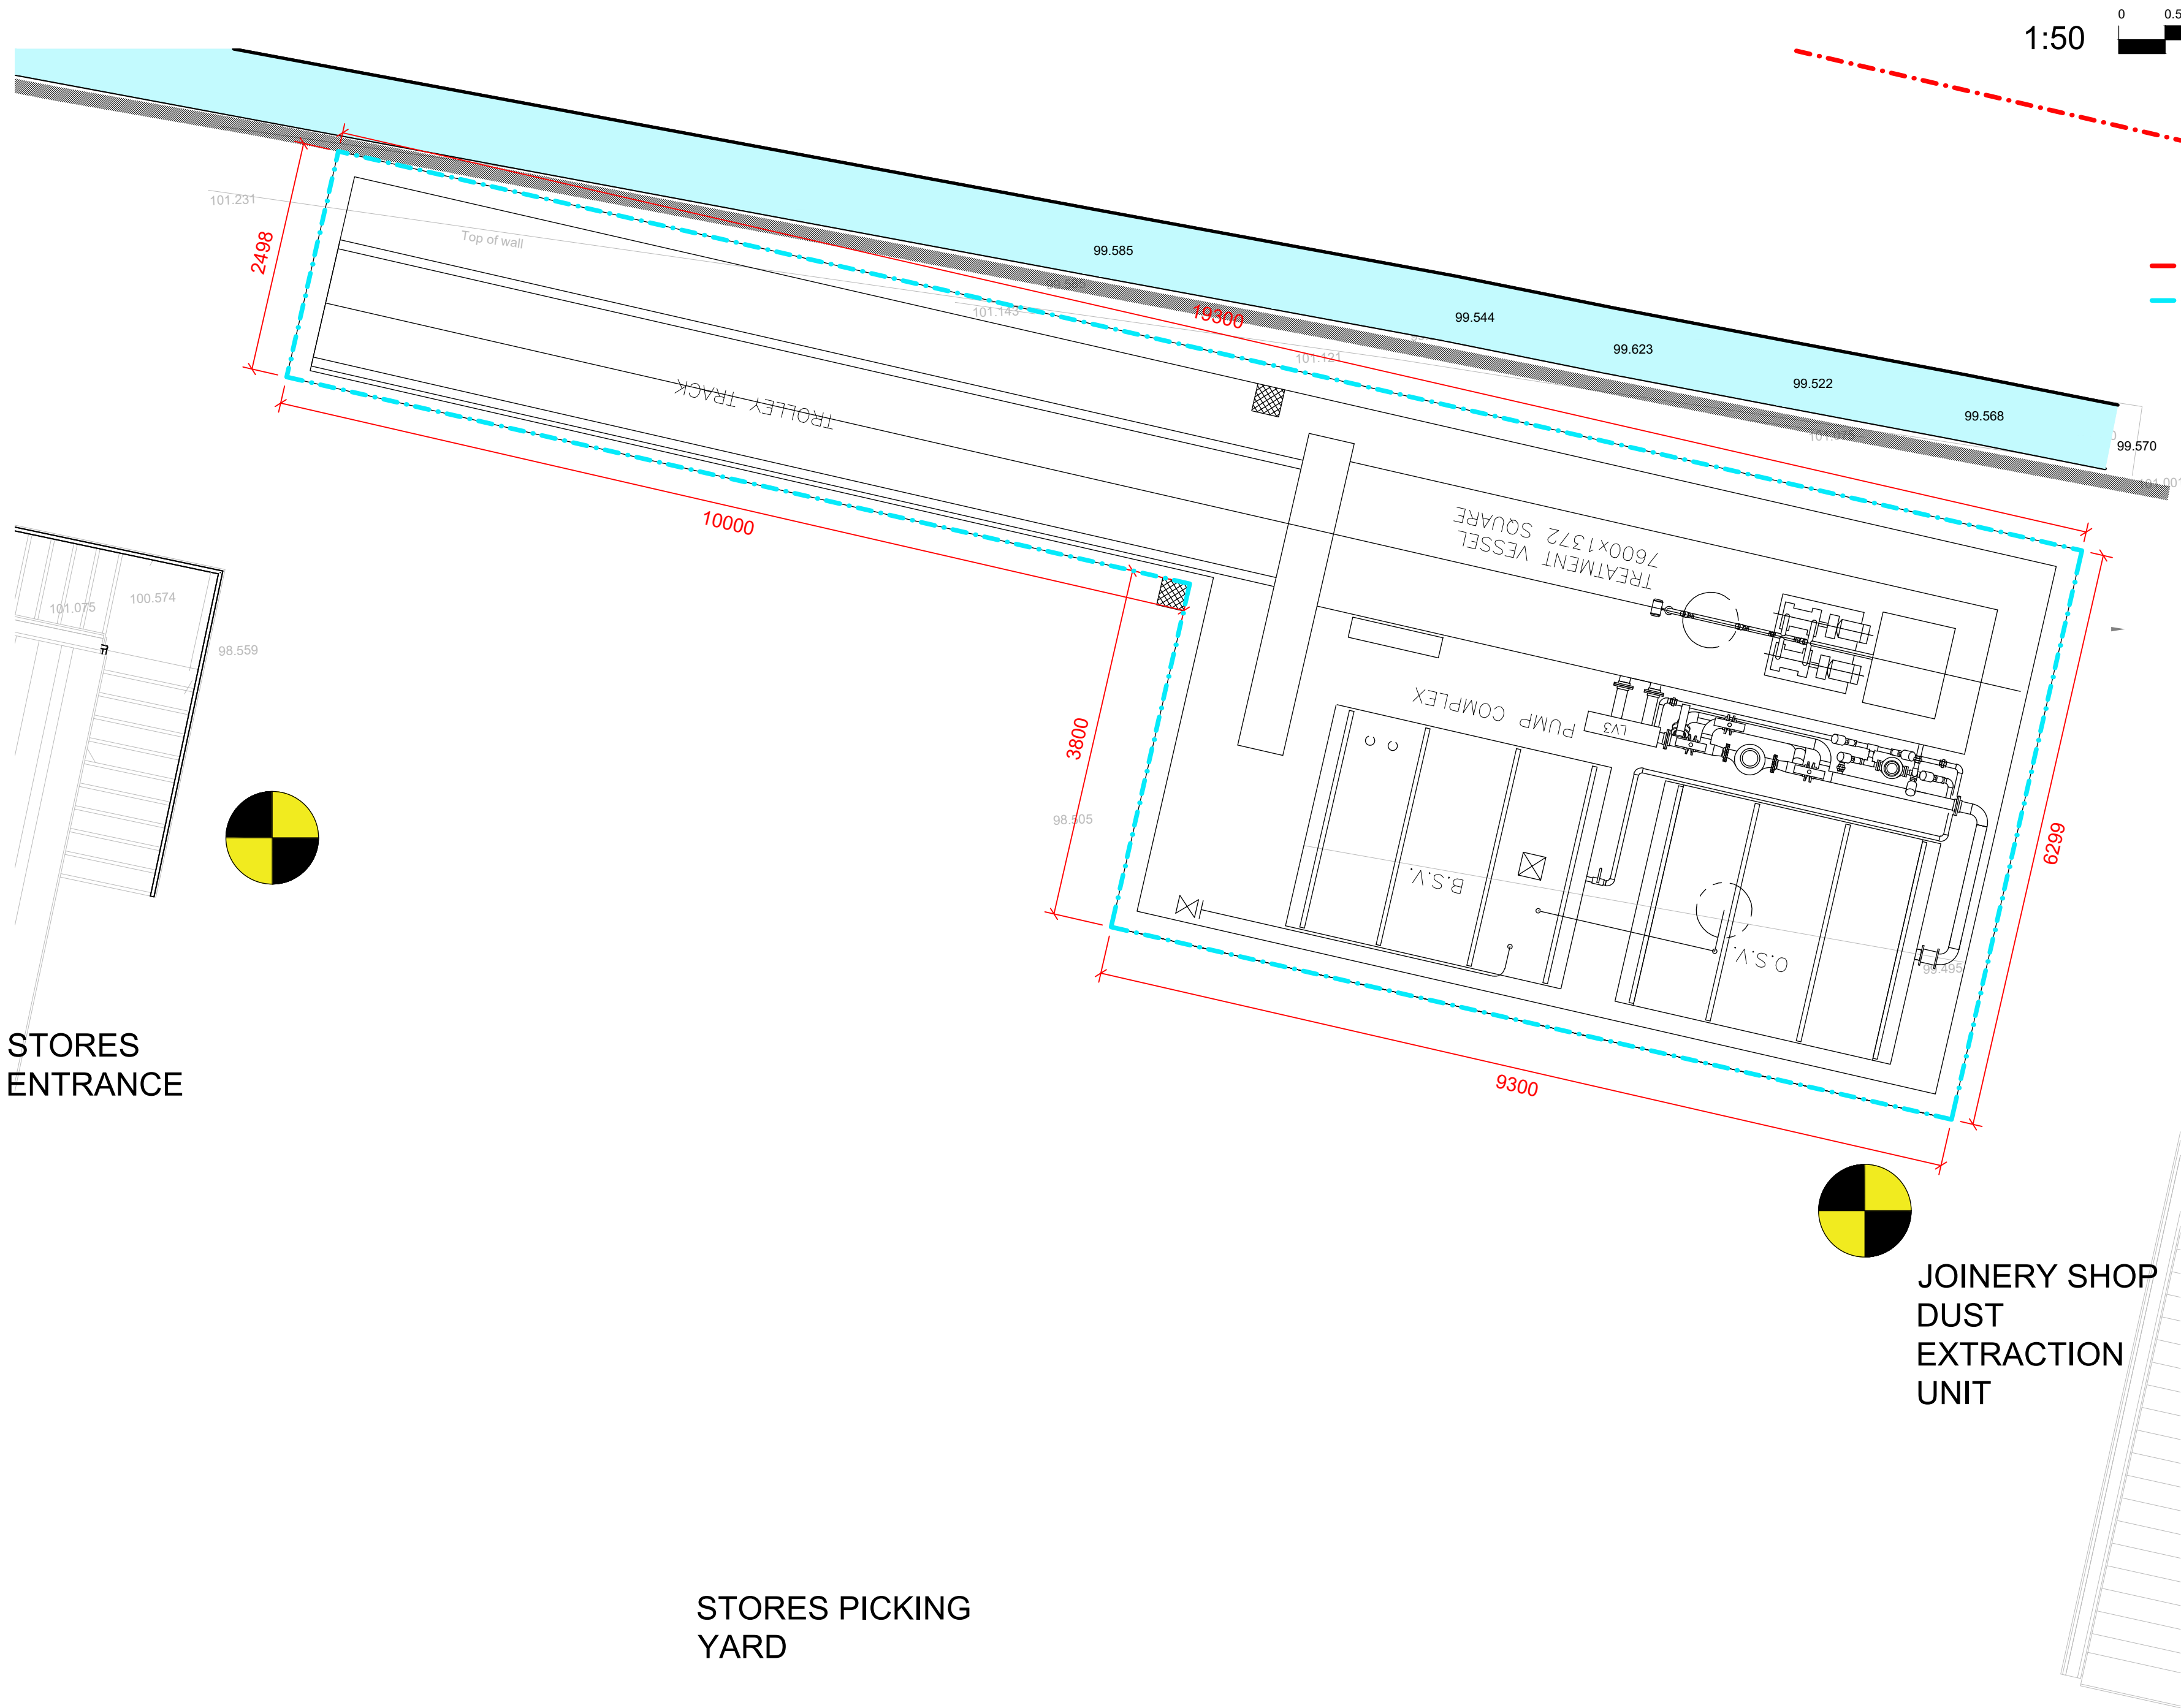

1:50


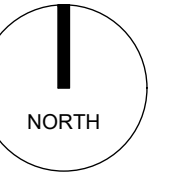


--- SITE BOUNDARY
--- TREATMENT TANK BOUNDARY

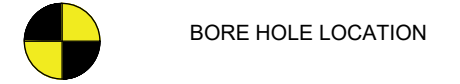

BORE HOLE LOCATION


00 FIRST ISSUE		28.08.2026 JPR	
Rev.	Description	Date	Drw.
LOWFIELD TIMBER FRAMES Lowfield, Marton, Welshpool, Powys, SY21 8JX Tel: 01743 891 922 Fax: 01743 892 003 lowfieldtimberframes.co.uk			
Client SJ ROBERTS GROUP LOWFIELD TIMBER FRAMES			
Project TFC - XXXX TIMBER TREATMENT PLANT			
Drawing Title TREATMENT TANK LAYOUT PLAN WITH BORE HOLE LOCATIONS			
Drawing Status FOR DISCUSSION			
Drawing No. 0004			Revision 00
Drawn JPR	Paper Size A2	Scale 1:50	Date AUG. 2026
NOTES ALL DIMENSIONS TO BE CHECKED AND CONFIRMED PRIOR TO ANY WORKS OR FABRICATION. DO NOT SCALE OFF THIS DRAWING. ANY ERRORS, OMISSIONS OR DISCREPANCIES ARE TO BE BROUGHT TO THE ATTENTION OF LOWFIELD TIMBER FRAMES IMMEDIATELY. © THE CONTENTS OF THIS DRAWING ARE THE COPYRIGHT OF LOWFIELD TIMBER FRAMES. IT MUST NOT BE REPRODUCED NOR AMENDED BY A THIRD PARTY WITHOUT OUR WRITTEN PERMISSION			
LOWFIELD TIMBER FRAMES LTD: Registered in England & Wales Company Number: 05847415			

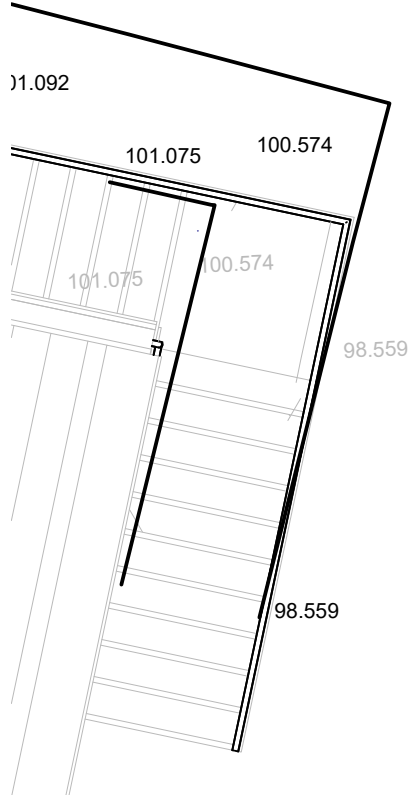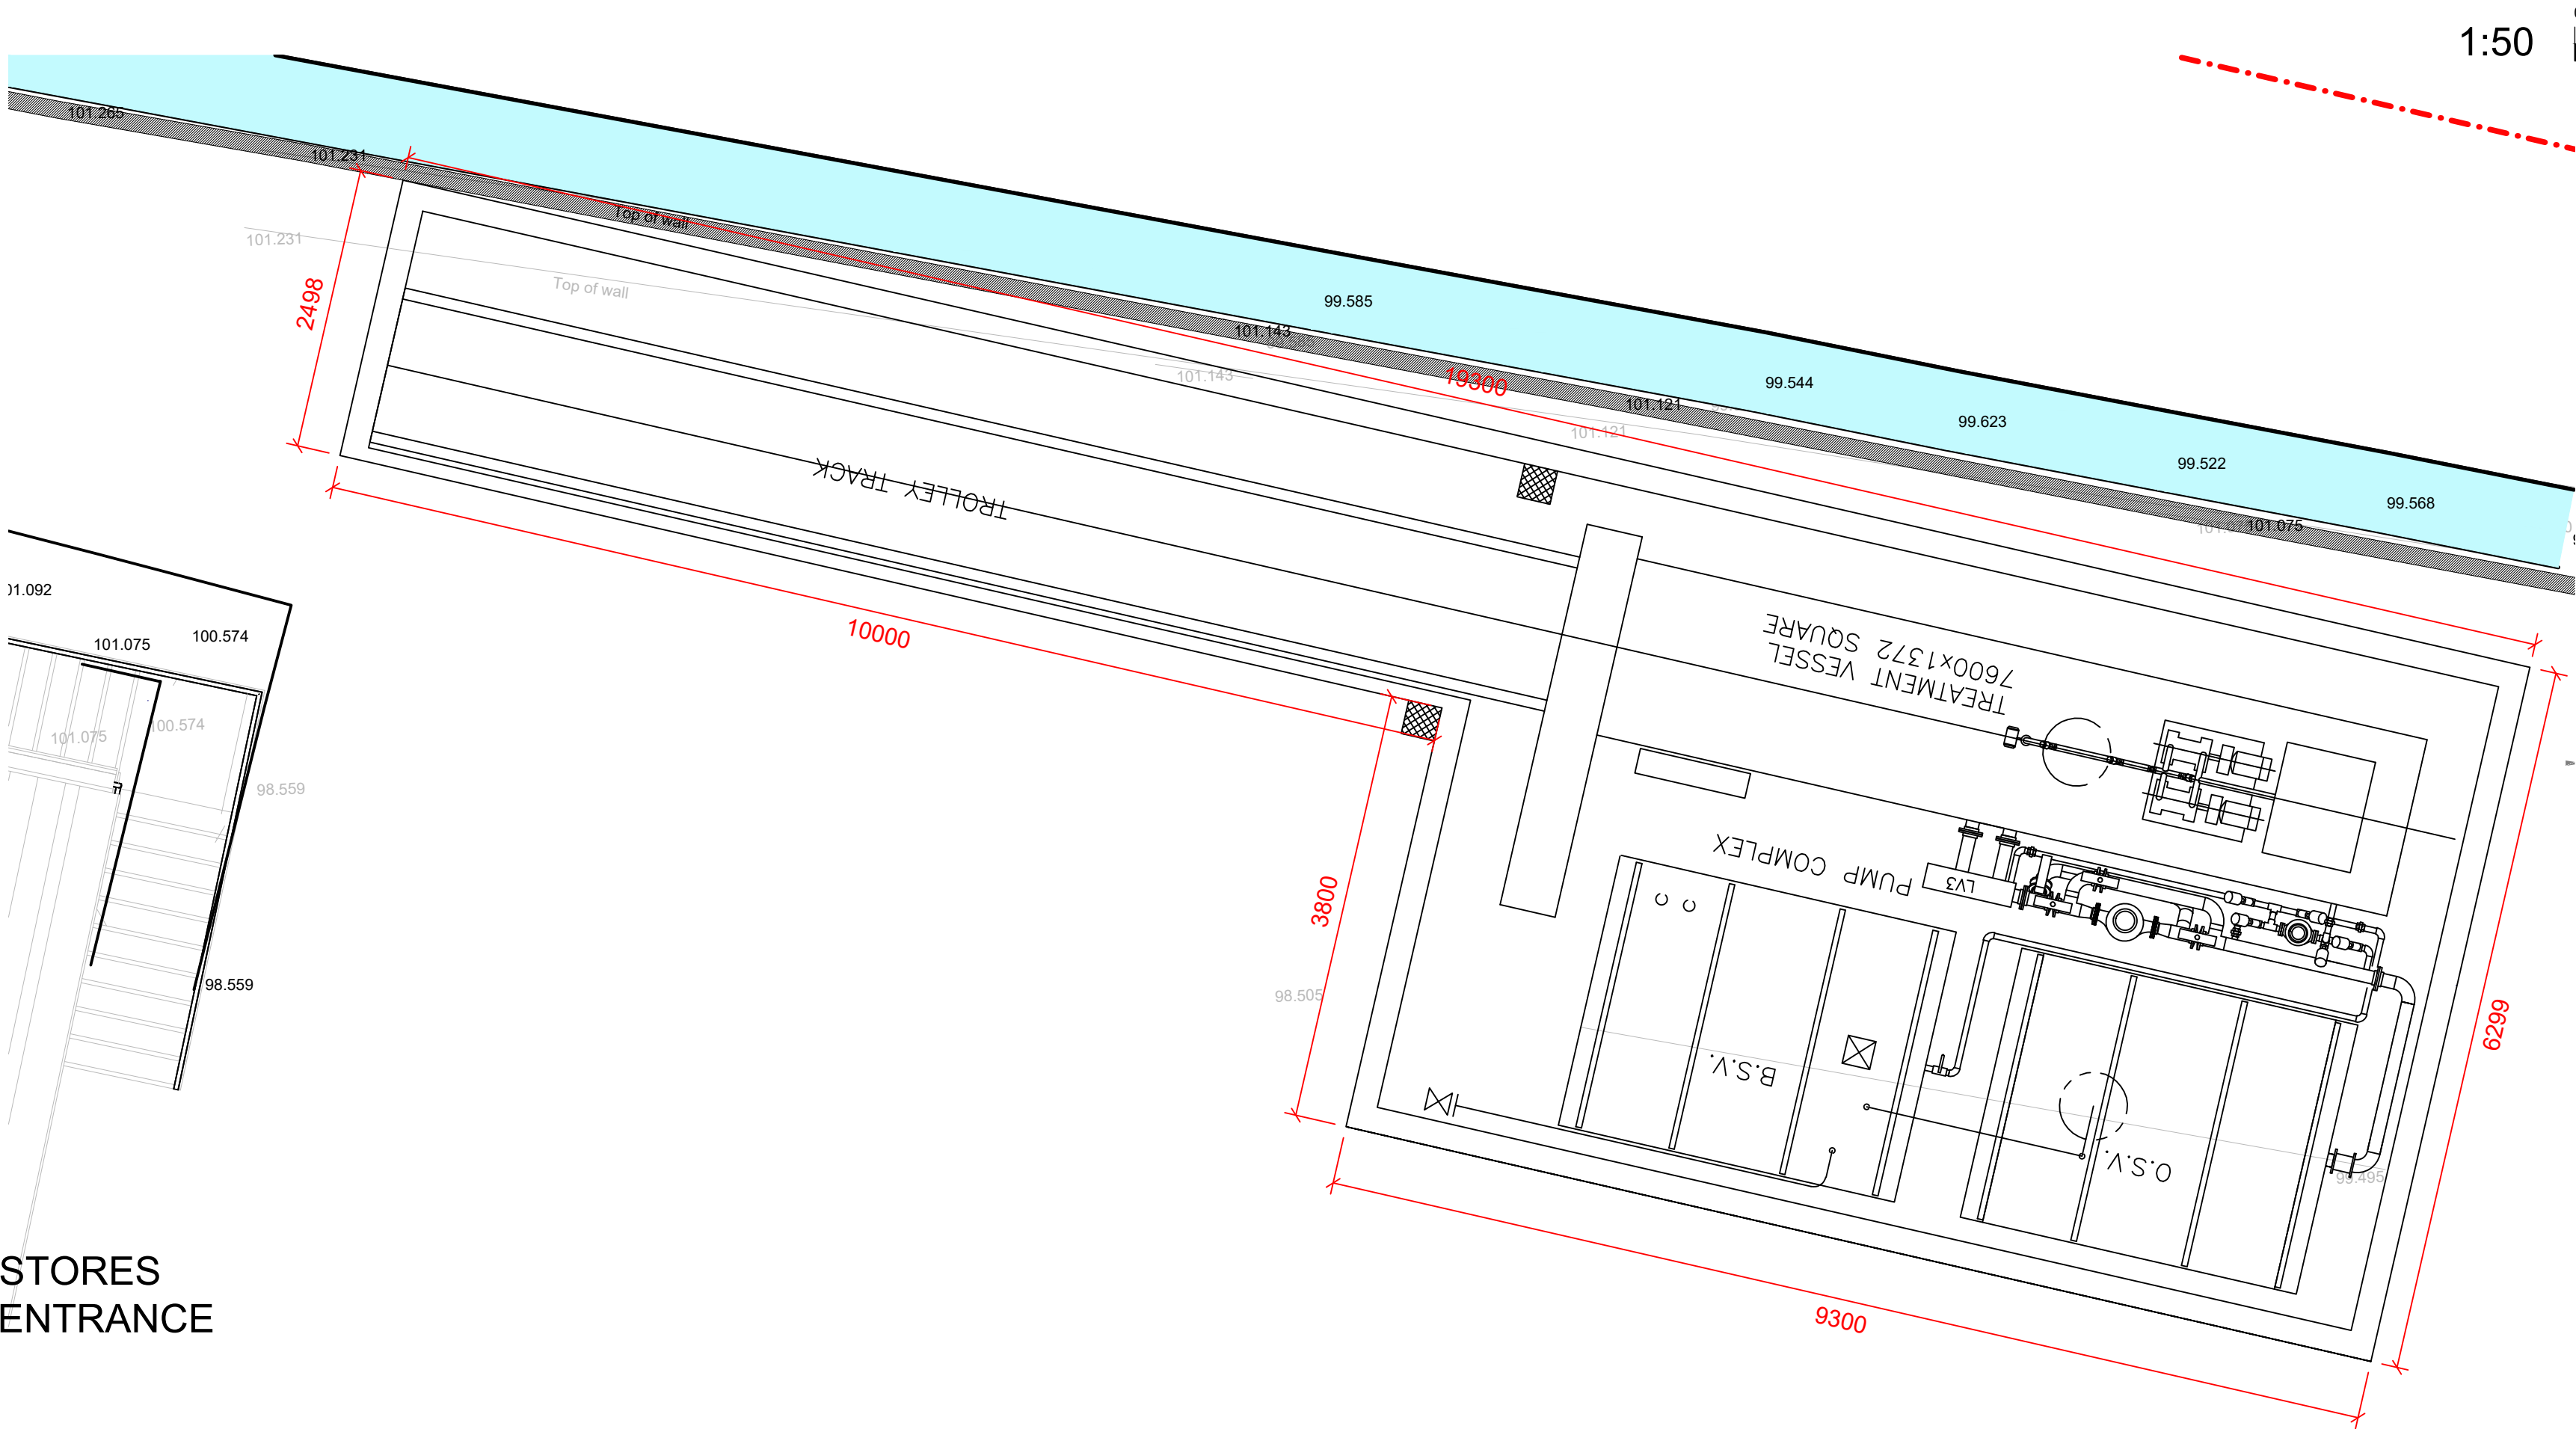


STORES
ENTRANCE

STORES PICKING
YARD


JOINERY SHOP
DUST
EXTRACTION
UNIT

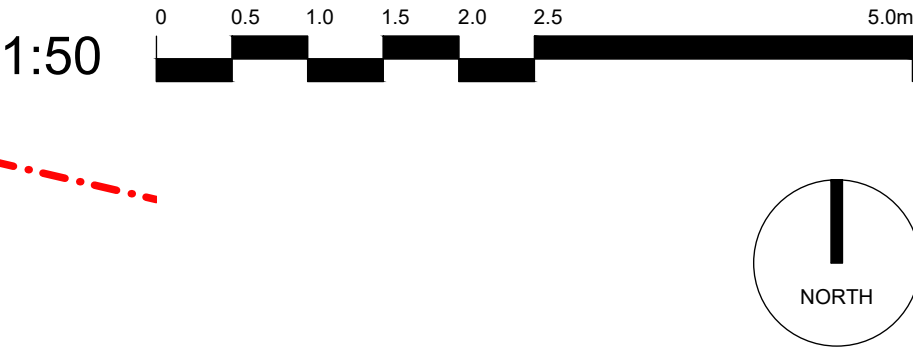


00		FIRST ISSUE		11.05.2026		JPR	
Rev.	Description	Date	Drw.				
 LOWFIELD TIMBER FRAMES Lowfield, Marton, Welshpool, Powys, SY21 8JX Tel: 01743 891 922 Fax: 01743 892 003 lowfieldtimberframes.co.uk							
Client SJ ROBERTS GROUP LOWFIELD TIMBER FRAMES							
Project TFC - XXXX TIMBER TREATMENT PLANT							
Drawing Title TREATMENT TANK LAYOUT PLAN							
Drawing Status FOR DISCUSSION							
Drawing No. 0002			Revision 00				
Drawn JPR	Paper Size A2	Scale 1:50	Date MAY 2026				
NOTES ALL DIMENSIONS TO BE CHECKED AND CONFIRMED PRIOR TO ANY WORKS OR FABRICATION. DO NOT SCALE OFF THIS DRAWING. ANY ERRORS, OMISSIONS OR DISCREPANCIES ARE TO BE BROUGHT TO THE ATTENTION OF LOWFIELD TIMBER FRAMES IMMEDIATELY.							
© THE CONTENTS OF THIS DRAWING ARE THE COPYRIGHT OF LOWFIELD TIMBER FRAMES. IT MUST NOT BE REPRODUCED NOR AMENDED BY A THIRD PARTY WITHOUT OUR WRITTEN PERMISSION							
LOWFIELD TIMBER FRAMES LTD: Registered in England & Wales Company Number: 05847415							

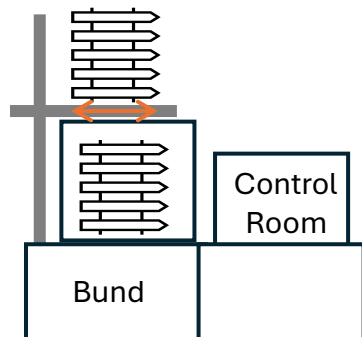


End view

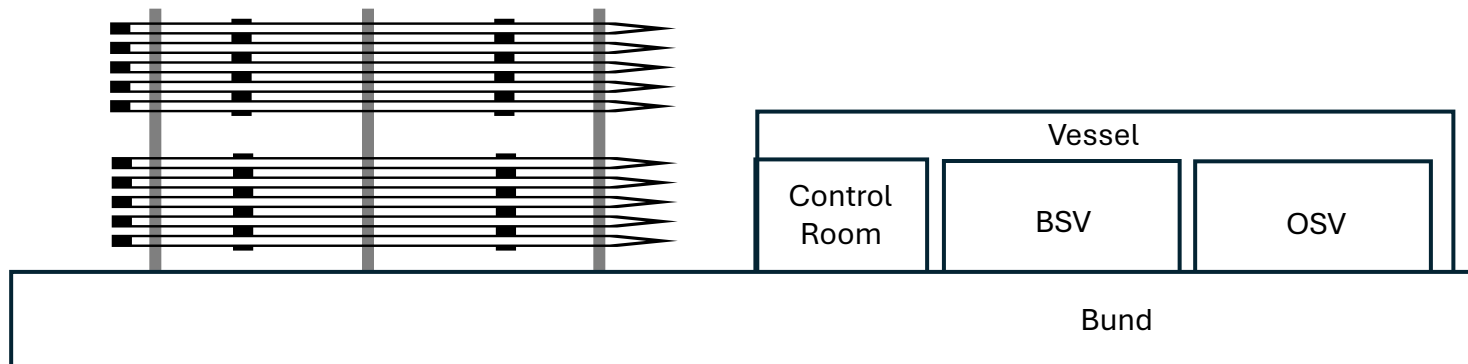

Front View

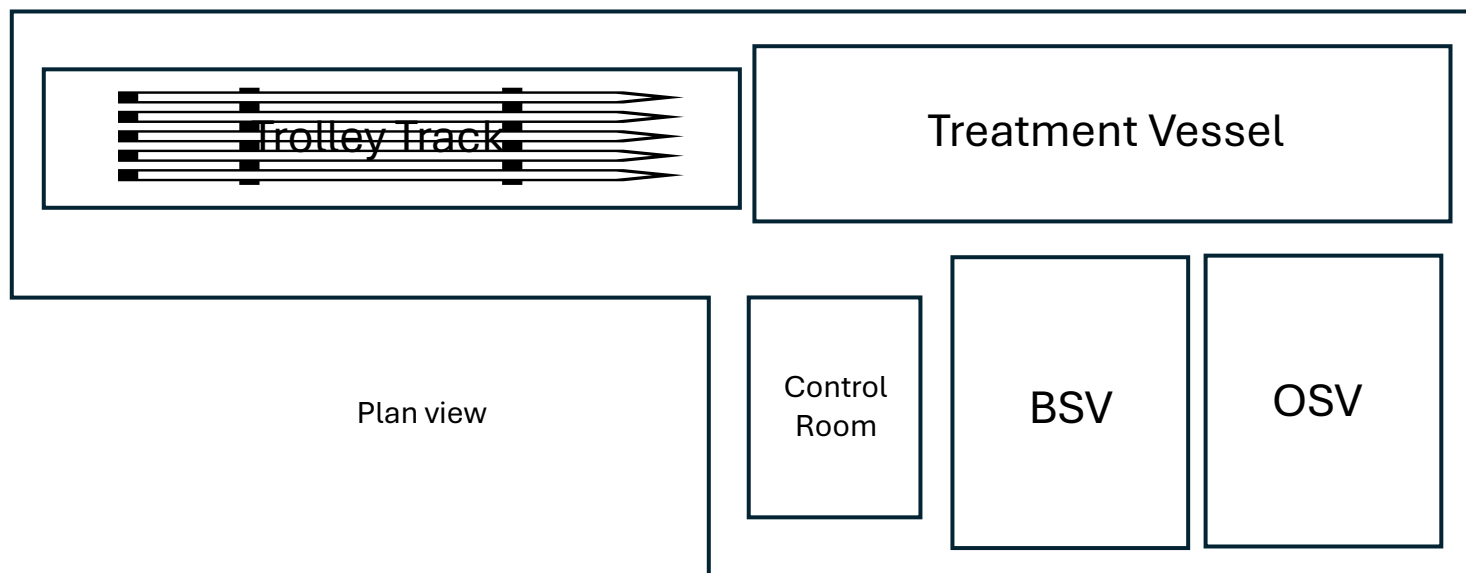

Plan view

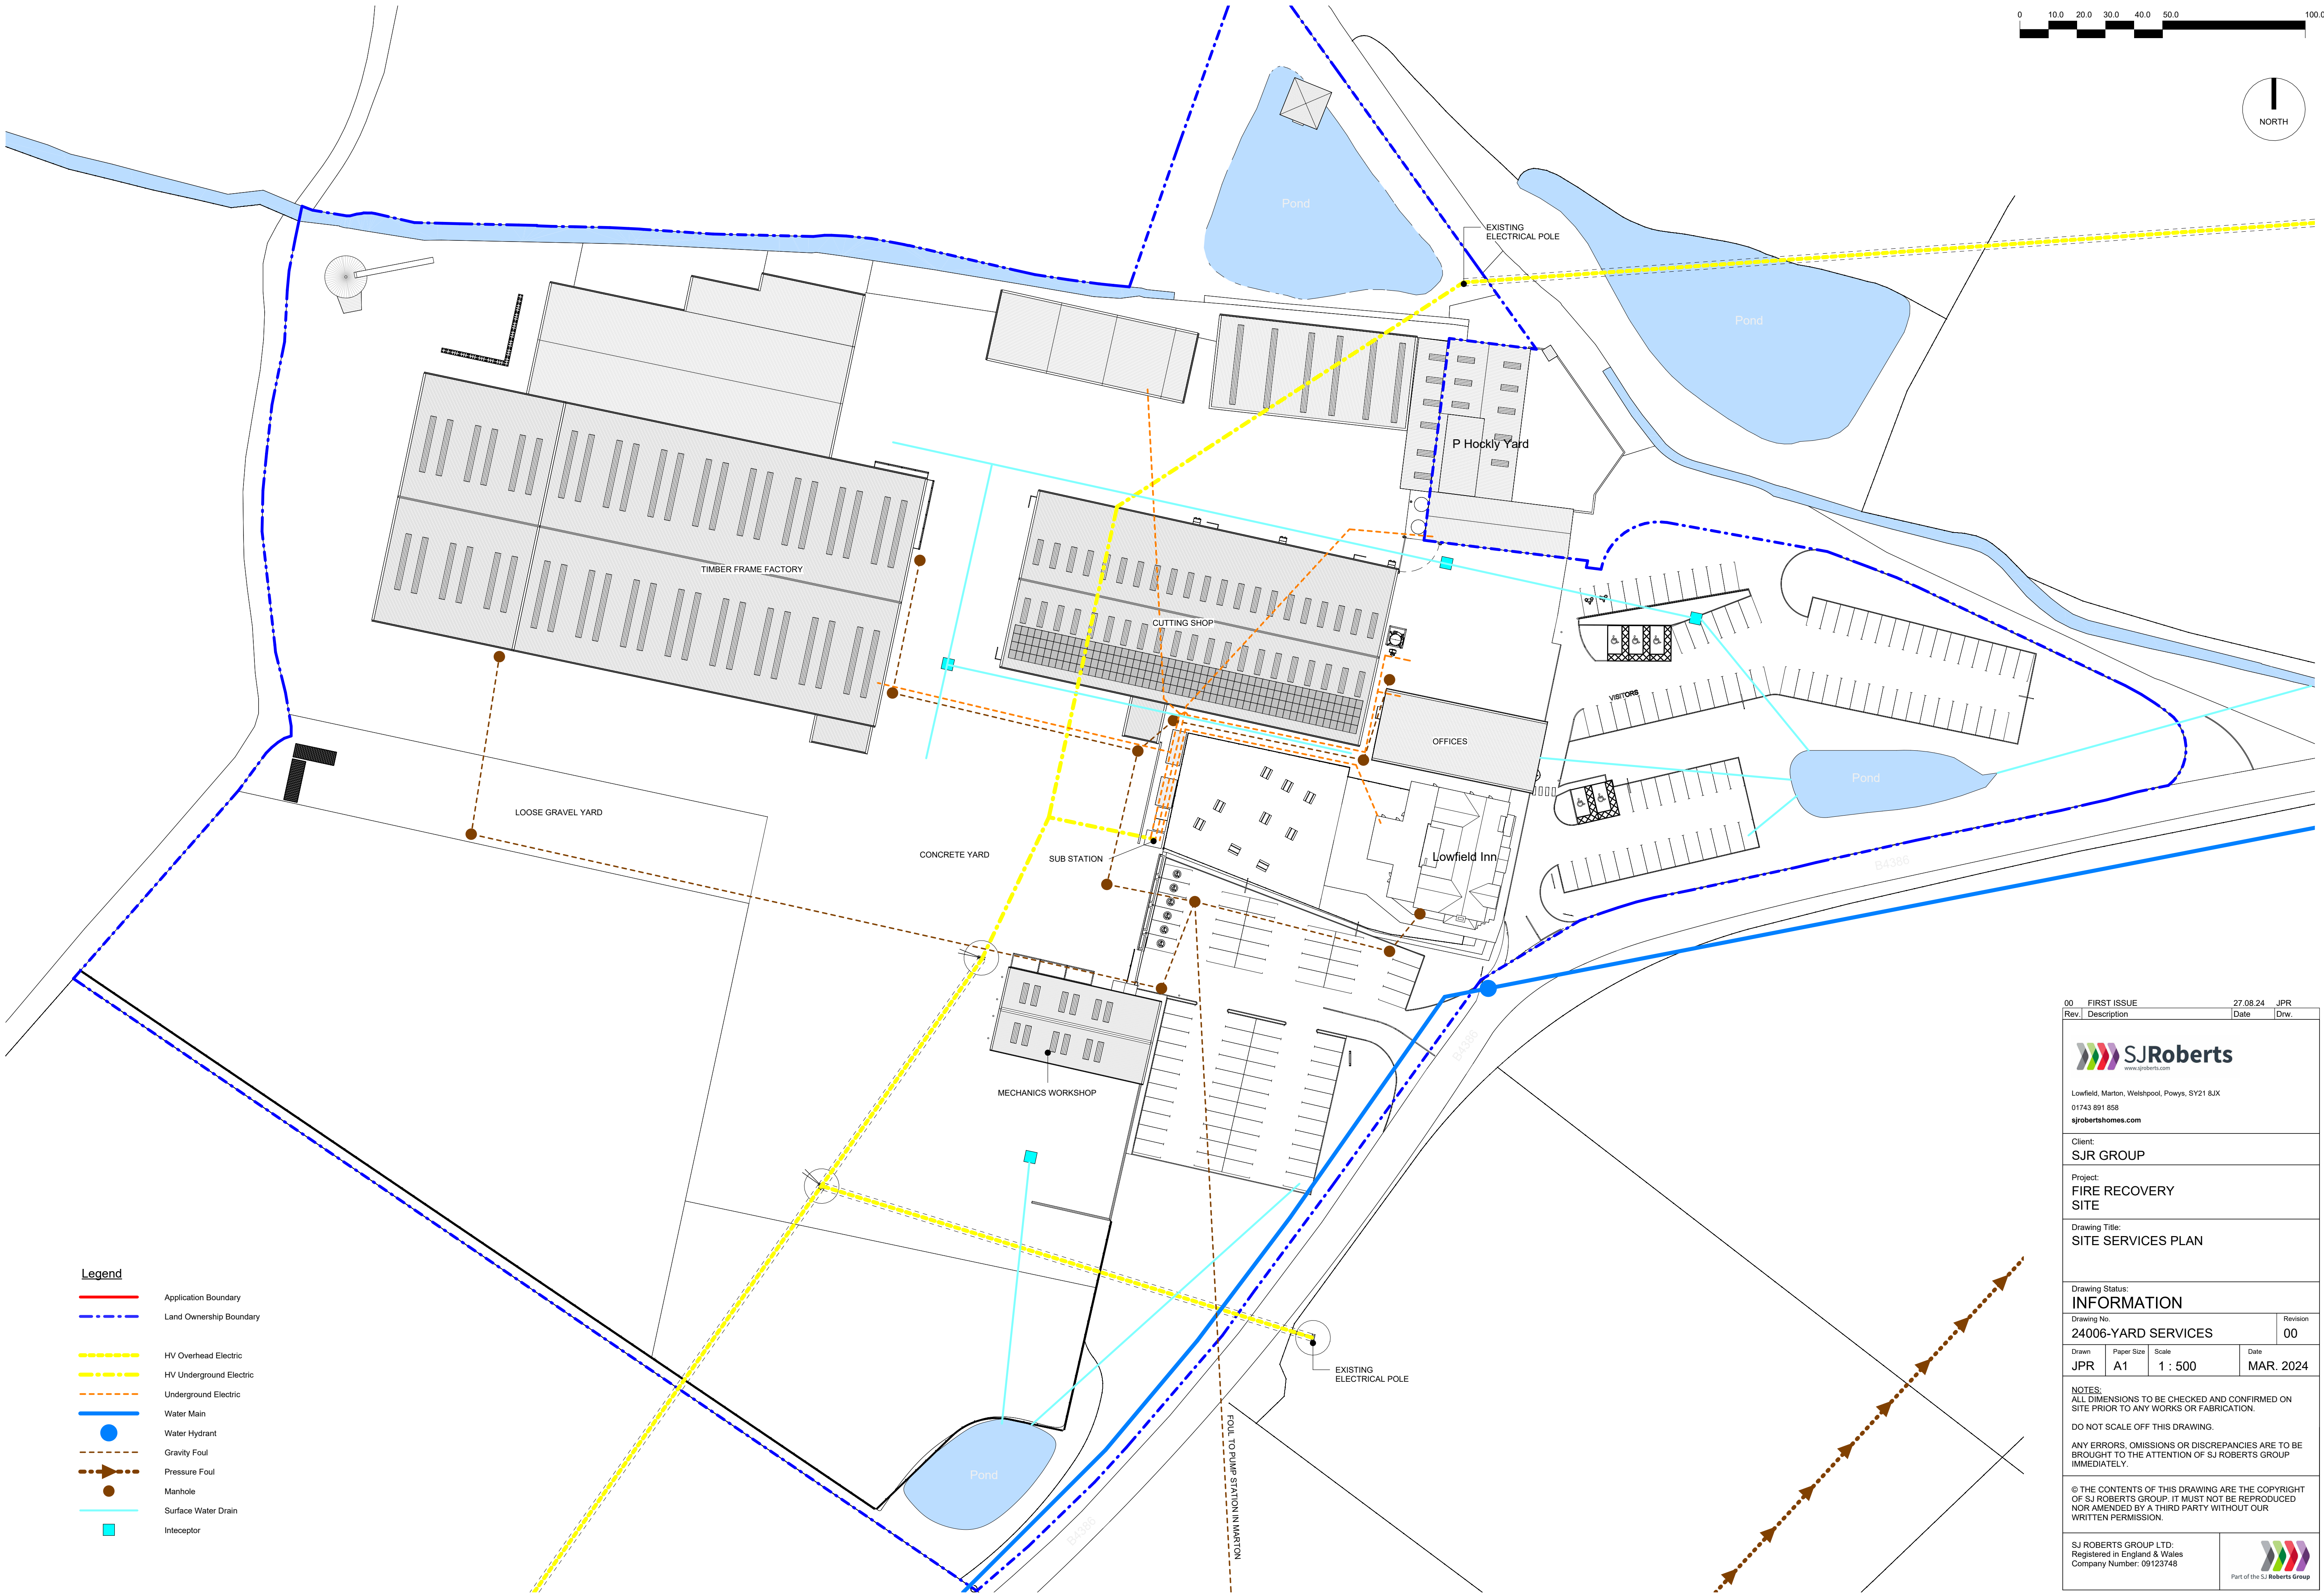

- Legend**
- Application Boundary
 - Land Ownership Boundary
 - HV Overhead Electric
 - HV Underground Electric
 - Underground Electric
 - Water Main
 - Water Hydrant
 - Gravity Foul
 - Pressure Foul
 - Manhole
 - Surface Water Drain
 - Interceptor

00	FIRST ISSUE	27.08.24	JPR
Rev.	Description	Date	Drw.

SJRoberts
www.sjroberts.com

Lowfield, Marton, Welshpool, Powys, SY21 8JX
01743 891 858
sjrobertshomes.com

Client:
SJR GROUP

Project:
FIRE RECOVERY SITE

Drawing Title:
SITE SERVICES PLAN

Drawing Status:
INFORMATION



Drawing No.	Revision
24006-YARD SERVICES	00


Drawn	Paper Size	Scale	Date
JPR	A1	1 : 500	MAR. 2024

NOTES:
ALL DIMENSIONS TO BE CHECKED AND CONFIRMED ON SITE PRIOR TO ANY WORKS OR FABRICATION.
DO NOT SCALE OFF THIS DRAWING.
ANY ERRORS, OMISSIONS OR DISCREPANCIES ARE TO BE BROUGHT TO THE ATTENTION OF SJ ROBERTS GROUP IMMEDIATELY.

© THE CONTENTS OF THIS DRAWING ARE THE COPYRIGHT OF SJ ROBERTS GROUP. IT MUST NOT BE REPRODUCED NOR AMENDED BY A THIRD PARTY WITHOUT OUR WRITTEN PERMISSION.

SJ ROBERTS GROUP LTD: Registered in England & Wales Company Number: 09123748	Part of the SJ Roberts Group
--	------------------------------

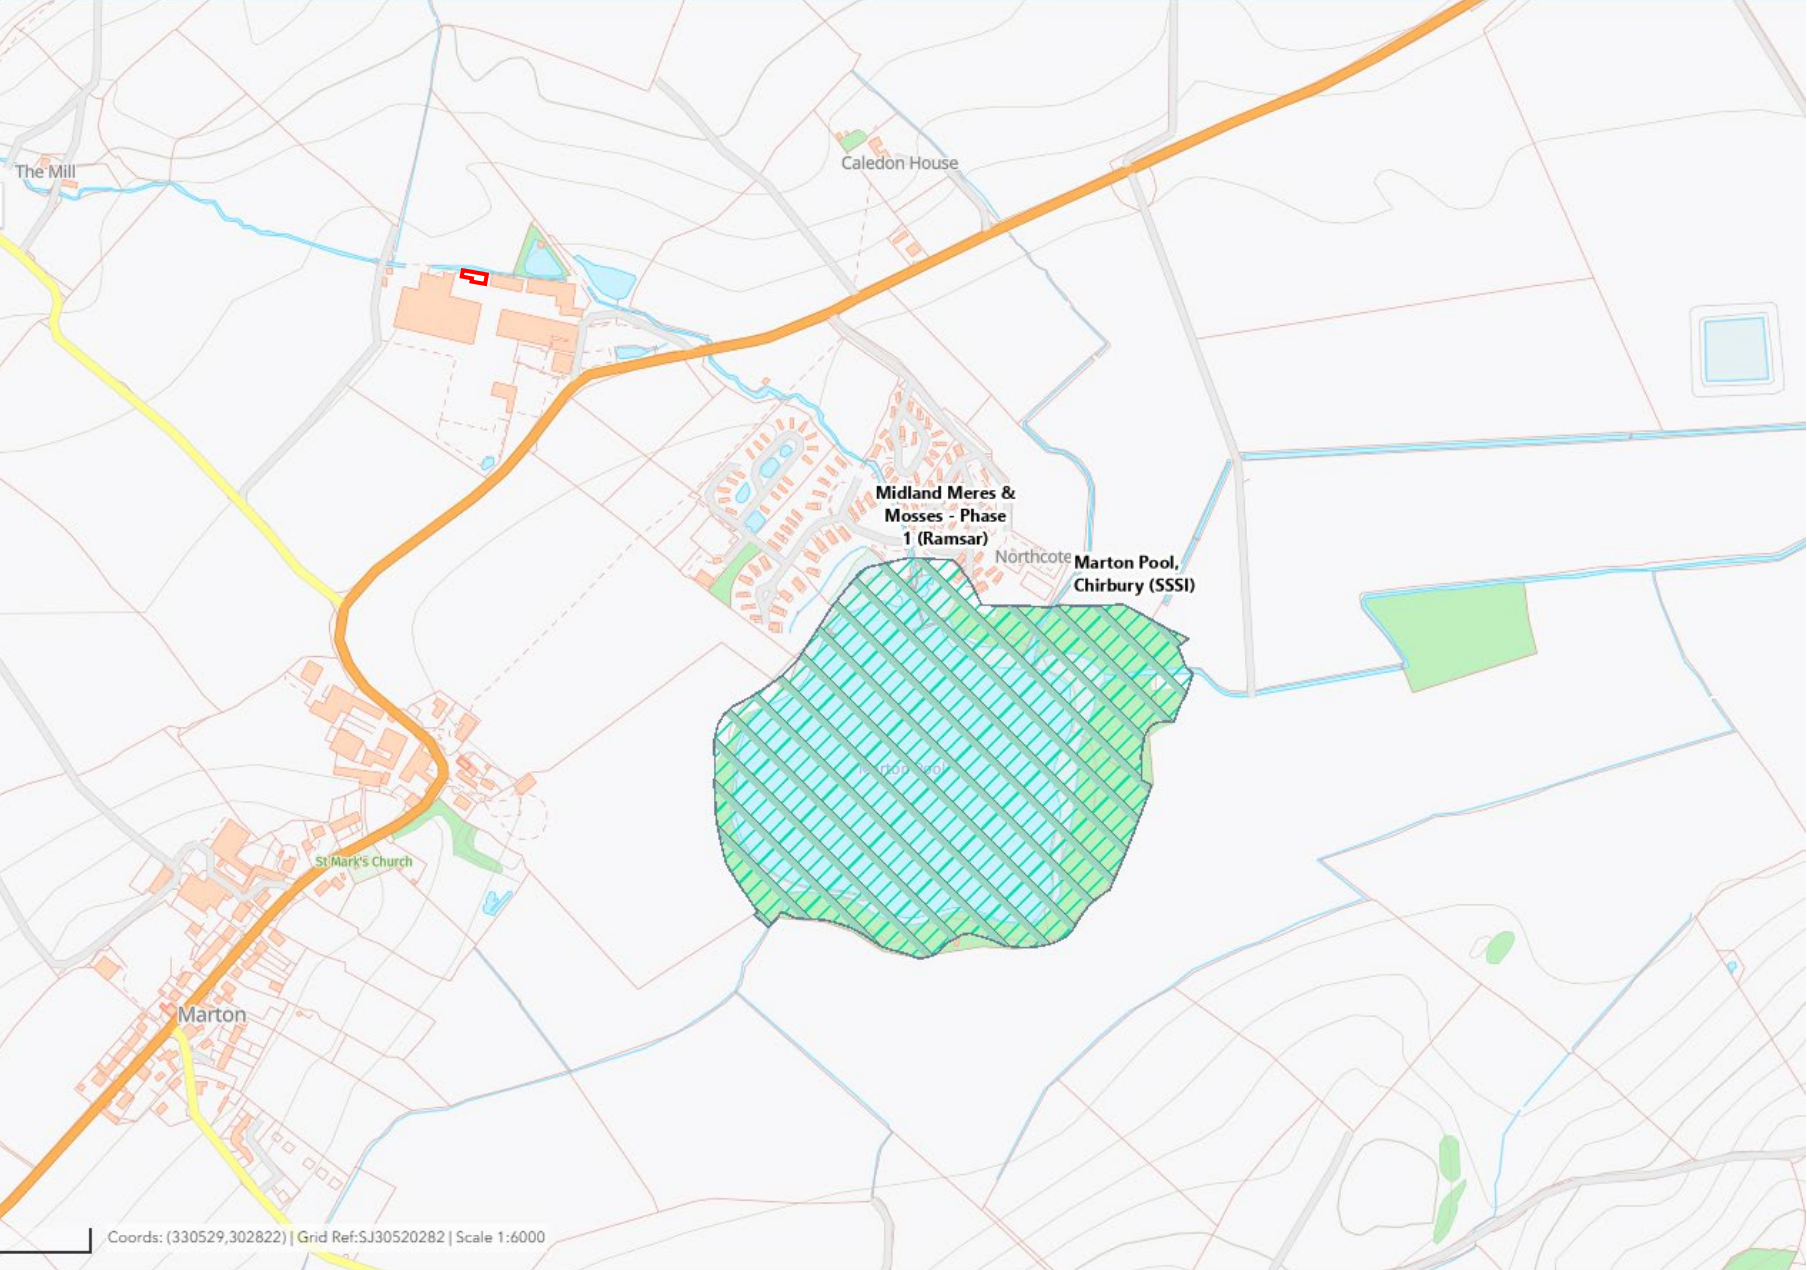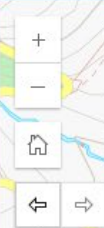

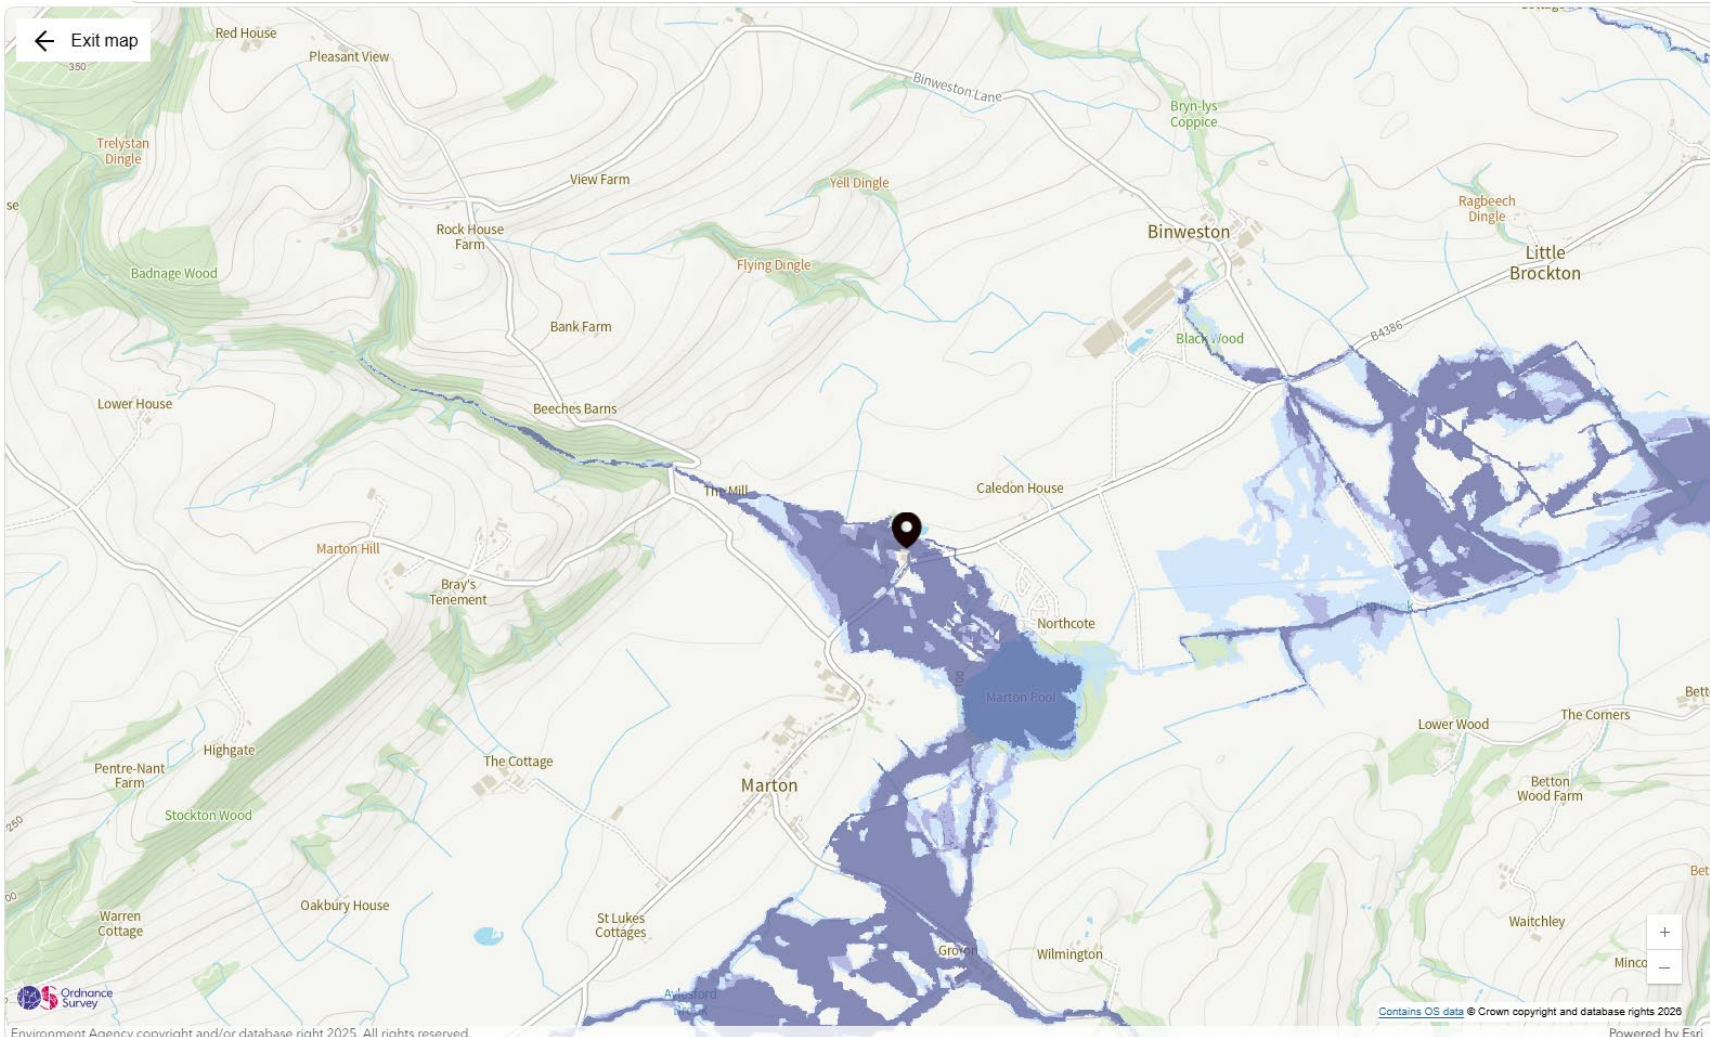

Rivers and sea map

Yearly chance of flooding

○ Flood area (extent)

Yearly chance of flooding between 2036 and 2069

● Flood area (extent)

- High chance
- Medium chance
- Low chance
- Very low chance
- No data available

Map details

- ☒ Show flooding
- ☒ Selected address